TEXAS DEPARTMENT OF TRANSPORTATION
DALLAS DISTRICT

JAMES K. SELMAN, P.E., DISTRICT ENGINEER

US 380 DESIGN SCHEMATIC, DENTON COUNTY

CSJ NO. 0135-10-057
FROM LOOP 288 TO US 377

CSJ NO. 0135-10-050
FROM US 377 TO WEST OF CR 26

DESIGN SPEED
US 380 MAINLANES = 45 MPH
US 380 FRONTAGE ROADS = 35 MPH
RAMPS = 35 MPH
CROSS STREETS = VARIES(SEE PROFILE SHEETS)
U-TURNS = 15 MPH

2020	2040
AVERAGE DAILY TRAFFIC = (OPENING) (20-YR)	
49750	74850


FUNCTIONAL CLASSIFICATION
URBAN PRINCIPAL ARTERIAL

DESIGN SCHEMATIC

INDEX OF SHEETS:

ROLL 1: PLAN - LOOP 288 TO EAST OF LAKEVIEW BLVD- STA 344+25 TO STA 435+00
ROLL 2: PLAN - EAST OF LAKEVIEW BLVD TO WEST OF ROCKHILL RD - STA 435+00 TO STA 535+00
ROLL 3: PLAN - WEST OF ROCKHILL RD TO EAST OF US377- STA 535+00 TO STA 640+00
ROLL 4: PLAN - EAST OF US377 TO EAST OF FM2931- STA 640+00 TO STA 745+00
ROLL 5: PLAN - EAST OF FM2931 TO NAVO RD- STA 745+00 TO STA 845+00
ROLL 6: PLAN - NAVO RD TO FM1385- STA 845+00 TO STA 945+00
ROLL 7: PLAN - FM1385 TO WEST OF TELL PKWY- STA 945+00 TO STA1045+00
ROLL 8: PLAN - WEST OF TELL PKWY TO WEST OF CR26- STA1045+00 TO STA1121+50
ROLL 9: TYPICAL SECTIONS - CROSS STREETS
ROLL 10: TYPICAL SECTIONS - CROSS STREETS
ROLL 11: HORIZONTAL ALIGNMENT DATA - MAIN LANES, RAMPS & CROSS STREETS
ROLL 12: HORIZONTAL ALIGNMENT DATA - MAIN LANES, RAMPS & CROSS STREETS
ROLL 13: PROFILES - MAIN LANES, RAMPS & CROSS STREETS
ROLL 14: PROFILES - MAIN LANES, RAMPS & CROSS STREETS
ROLL 15: PROFILES - CROSS STREETS

PROJECT LENGTH = 14.72 MILES

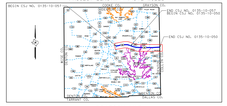

LOCATION MAP

LEGEND:

- PROPOSED MAINLANES
- PROPOSED BRIDGES
- PROPOSED BRIDGE WIDENING
- PROPOSED FRONTAGE ROADS
- PROPOSED CROSS STREETS
- PROPOSED MEDIAN
- PROPOSED RAMPS
- PROPOSED CURB (6" CURB)
- PROPOSED DRIVEWAY
- PROPOSED ASPHALT PVMT.
- PROPOSED CONCRETE PVMT.
- PROPOSED CENTERLINE
- PROPOSED RETAINING WALL
- PROPOSED RIGHT-OF-WAY
- PROPOSED LOT LINE
- EXISTING ROAD
- PROPOSED CONTROL OF ACCESS
- EXISTING CONTROL OF ACCESS
- CITY/COUNTY LINE
- EXISTING RAIL
- EXISTING EASEMENT
- PROPOSED CONSTRUCTION EASEMENT
- PROPOSED DRAINAGE EASEMENT
- TEMPORARY CONCRETE BARRIER WALL
- 10-FT WATER LINE
- PROPOSED MEDIT
- PROPOSED CONSTRUCTION
- EXISTING SIDEWALK
- DRIVEWAY REMOVAL
- CONCRETE PAVEMENT
- METAL BEAM GUARD FENCE
- PEDESTRIAN RAIL
- SINGLE GUARD RAIL (CENTRAL)
- TAPER
- PROPOSED FLOW DIRECTIONAL ARROW

HORZ. SCALE 1"=200'

100% SUBMITTAL

PREPARED BY AECOM
UNDER THE SUPERVISION OF:

RAJESH JANARTHANAN, P.E.
(TX PE NO. 99487)

DATE SUBMITTED
4/21/2017

DATE APPROVED

DATE REVISED

ROLL 1 OF 15

NOT INTENDED FOR CONSTRUCTION, BIDDING, OR PERMIT PURPOSES

© 2017 Texas Department of Transportation. All rights reserved.


AECOM TECHNICAL SERVICES, INC.
1900 N. STEMMONS FWY., SUITE 4000
DALLAS, TEXAS 75207
PHONE: (214) 638-0145
TBPE REG. NO. F-3580

US380 Schematic - Proposed Water Surface Elevations

Sta. Line	Stru. Number	Stream Name	Elev. Inside	Elev. Outside



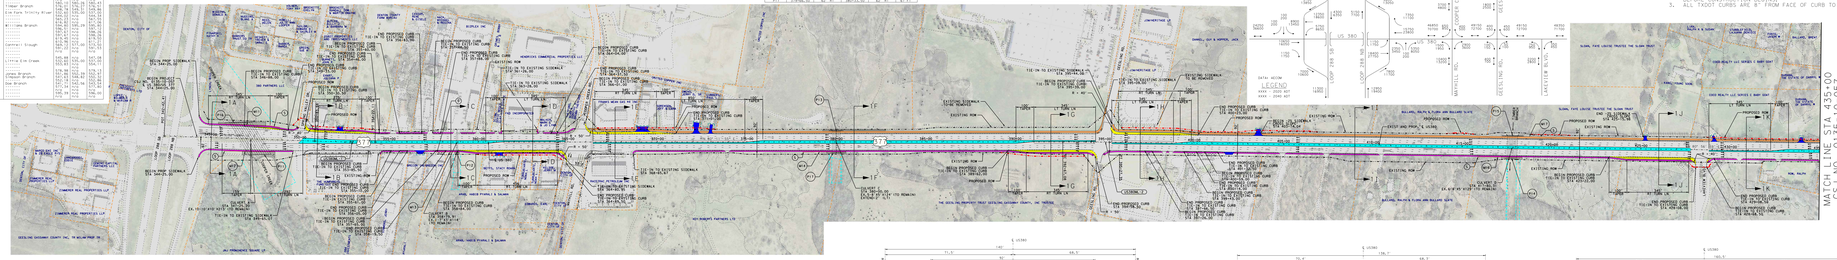
MATCH LINE STA 435+00
CSJ NO. 0135-10-050
LEGEND
EXISTING ROW
PROPOSED ROW
EASEMENT
BASIS OF BEARINGS: GRID AZIMUTH
DATUM: NAD83
ZONE: 4202 NORTH
DATUM: NAVD88
SCALE FACTOR: 1.00013
ELEVATIONS: GRID
SCALE: 1" = 200'
LOOP 288 NB
LOOP 288 SB
MAYHILL RD
ROCKHILL RD
LAKEVIEW BLVD
US 380
SCHOOL TYPE LOCATED TRAFFIC SIGNAL POST

TEXAS DEPARTMENT OF TRANSPORTATION
DALLAS DISTRICT

JAMES K. SELMAN, P.E., DISTRICT ENGINEER
US 380 DESIGN SCHEMATIC, DENTON COUNTY

CSJ NO. 0135-10-057
FROM LOOP 288 TO US 377

CSJ NO. 0135-10-050
FROM US 377 TO WEST OF CR 26

DESIGN SPEED
US 380 MAINLANES = 45 MPH
US 380 FRONTAGE ROADS = 35 MPH
RAMPS = 35 MPH
CROSS STREETS = VARIES(SEE PROFILE SHEETS)
U-TURNS = 15 MPH

2020	2040
AVERAGE DAILY TRAFFIC = (OPENING) (20-YR)	
49750	74850


FUNCTIONAL CLASSIFICATION
URBAN PRINCIPAL ARTERIAL

DESIGN SCHEMATIC

INDEX OF SHEETS:

ROLL 1: PLAN - LOOP 288 TO EAST OF LAKEVIEW BLVD- STA 344+25 TO STA 435+00
ROLL 2: PLAN - EAST OF LAKEVIEW BLVD TO STA 435+00 TO STA 535+00
WEST OF ROCKHILL RD
ROLL 3: PLAN - WEST OF ROCKHILL RD TO EAST OF US377- STA 535+00 TO STA 640+00
ROLL 4: PLAN - EAST OF US377 TO EAST OF FM2931- STA 640+00 TO STA 745+00
ROLL 5: PLAN - EAST OF FM2931 TO NAVO RD- STA 745+00 TO STA 845+00
ROLL 6: PLAN - NAVO RD TO FM1385- STA 845+00 TO STA 945+00
ROLL 7: PLAN - EAST OF FM1385 TO WEST OF CR26- STA 945+00 TO STA1045+00
ROLL 8: PLAN - WEST OF TELL PKWY TO WEST OF CR26- STA1045+00 TO STA1121+50
ROLL 9: TYPICAL SECTIONS - CROSS STREETS
ROLL 10: TYPICAL SECTIONS - CROSS STREETS
ROLL 11: HORIZONTAL ALIGNMENT DATA - MAIN LANES, RAMPS & CROSS STREETS
ROLL 12: HORIZONTAL ALIGNMENT DATA - MAIN LANES, RAMPS & CROSS STREETS
ROLL 13: PROFILES - MAIN LANES, RAMPS & CROSS STREETS
ROLL 14: PROFILES - MAIN LANES, RAMPS & CROSS STREETS
ROLL 15: PROFILES - CROSS STREETS

PROJECT LENGTH = 14.72 MILES

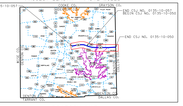

LOCATION MAP
N.T.S.

LEGEND:
- PROPOSED MAINLANES
- PROPOSED BRIDGES
- PROPOSED BRIDGE WIDENING
- PROPOSED FRONTAGE ROADS
- PROPOSED CROSS STREETS
- PROPOSED MEDIAN
- PROPOSED RAMPS
- PROPOSED CURB OR CURB&GUTTER
- PROPOSED DRIVEWAY
- PROPOSED ASPHALT PVMT.
- PROPOSED CENTERLINE
- PROPOSED RETAINING WALL
- PROPOSED RIGHT-OF-WAY
- PROPOSED LOT LINE
- EXISTING ROAD
- PROPOSED CONTROL OF ACCESS
- EXISTING CONTROL OF ACCESS
- CITY/COUNTY LINE
- EXISTING LOT LINE
- EXISTING EASEMENT
- PROPOSED CONSTRUCTION EASEMENT
- PROPOSED TEMP. EASEMENT
- PROPOSED TYPE I OPEN RAIL
- PROPOSED TYPE C INLET
- PROPOSED WATER LINE
- PROPOSED MBGF

- PROPOSED CONSTRUCTION
- EXISTING SIDEWALK
- DRIVEWAY REMOVAL
- EXISTING CHAIN-IN PUMP
- PROPOSED CHAIN-LINK FENCE
- PEDESTRIAN RAIL
- SINGLE GUARD RAIL TERMINAL
- TAPER
- PROPOSED LANE DIRECTIONAL

HORZ. SCALE 1"=2000'
0 200 400

100% SUBMITTAL

PREPARED BY AECOM
UNDER THE SUPERVISION OF:

RAJESH JANARTHANAN, P.E.
(TX PE NO. 99487)

DATE SUBMITTED
4/21/2017

DATE APPROVED

DATE REVISED

ROLL 2 OF 15

NOT INTENDED FOR CONSTRUCTION, BIDDING OR PERMIT PURPOSES


© 2017 Texas Department of Transportation. All rights reserved.

AECOM TECHNICAL SERVICES, INC.
1900 N. STEMMONS FWY., SUITE 4000
DALLAS, TEXAS 75207
WWW.AECOM.COM
TBPE REG. NO. F-3580







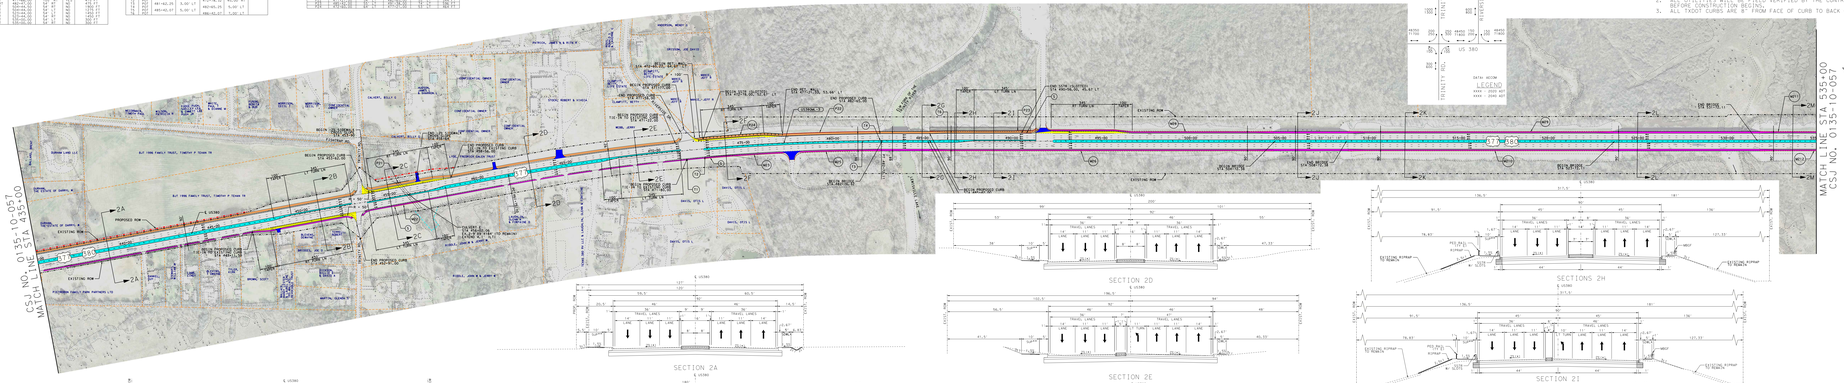

NOTES:
1. FINAL LOCATION AND NUMBER OF MEDIAN OPENINGS WILL BE DETERMINED DURING THE FINAL DESIGN PHASE OF THIS PROJECT.
2. ALL DIMENSIONS SHOWN ARE TO BE VERIFIED BY THE CONTRACTOR BEFORE CONSTRUCTION BEGINS.
3. ALL TXDOT CURBS ARE 8" FROM FACE OF CURB TO BACK OF CURB.

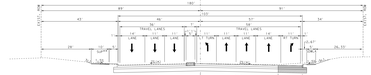

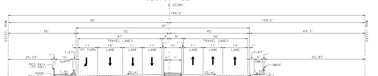


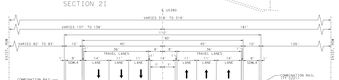





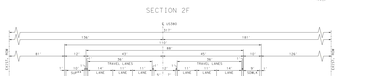



* WIDENING TO MATCH EXISTING CROSS SLOPE
** FUTURE 10' TRAY BY OTHERS

TEXAS DEPARTMENT OF TRANSPORTATION
DALLAS DISTRICT

JAMES K. SELMAN, P.E., DISTRICT ENGINEER
US 380 DESIGN SCHEMATIC, DENTON COUNTY

CSJ NO. 0135-10-057
FROM LOOP 288 TO US 377

CSJ NO. 0135-10-050
FROM US 377 TO WEST OF CR 26

DESIGN SPEED
US 380 MAINLANES = 45 MPH
US 380 FRONTAGE ROADS = 35 MPH
RAMPS = 35 MPH
CROSS STREETS = VARIES(SEE PROFILE SHEETS)
U-TURNS = 15 MPH

2020	2040
AVERAGE DAILY TRAFFIC = (OPENING) (20-YR)	
49750	74850

FUNCTIONAL CLASSIFICATION
URBAN PRINCIPAL ARTERIAL

DESIGN SCHEMATIC

INDEX OF SHEETS:

ROLL 1: PLAN - LOOP 288 TO EAST OF LAKEVIEW BLVD- STA 344+25 TO STA 435+00
ROLL 2: PLAN - EAST OF LAKEVIEW BLVD TO STA 435+00 TO STA 535+00
WEST OF ROCKHILL RD
ROLL 3: PLAN - WEST OF ROCKHILL RD TO EAST OF US377- STA 535+00 TO STA 640+00
ROLL 4: PLAN - EAST OF US377 TO EAST OF FM2931- STA 640+00 TO STA 745+00
ROLL 5: PLAN - EAST OF FM2931 TO NAVO RD- STA 745+00 TO STA 845+00
ROLL 6: PLAN - NAVO RD TO FM1385- STA 845+00 TO STA 945+00
ROLL 7: PLAN - EAST OF FM1385 TO WEST OF CR26- STA 945+00 TO STA1045+00
ROLL 8: PLAN - WEST OF TELL PKWY TO WEST OF CR26- STA1045+00 TO STA1121+50
ROLL 9: TYPICAL SECTIONS - CROSS STREETS
ROLL 10: TYPICAL SECTIONS - CROSS STREETS
ROLL 11: HORIZONTAL ALIGNMENT DATA - MAIN LANES, RAMPS & CROSS STREETS
ROLL 12: HORIZONTAL ALIGNMENT DATA - MAIN LANES, RAMPS & CROSS STREETS
ROLL 13: PROFILES - MAIN LANES, RAMPS & CROSS STREETS
ROLL 14: PROFILES - MAIN LANES, RAMPS & CROSS STREETS
ROLL 15: PROFILES - CROSS STREETS

PROJECT LENGTH = 14.72 MILES

LOCATION MAP
N.T.S.

HORZ. SCALE 1"=2000'
0 200 400

100% SUBMITTAL

PREPARED BY AECOM
UNDER THE SUPERVISION OF:

RAJESH JANARTHANAN, P.E.
(TX PE NO. 99487)

DATE SUBMITTED
4/21/2017

DATE APPROVED

DATE REVISED

ROLL 2 OF 15

NOT INTENDED FOR CONSTRUCTION, BIDDING OR PERMIT PURPOSES

TEXAS DEPARTMENT OF TRANSPORTATION
DALLAS DISTRICT

JAMES K. SELMAN, P.E., DISTRICT ENGINEER

US 380 DESIGN SCHEMATIC, DENTON COUNTY

CSJ NO. 0135-10-057
FROM LOOP 288 TO US 377

CSJ NO. 0135-10-050
FROM US 377 TO WEST OF CR 26

DESIGN SPEED
US 380 MAINLANES = 45 MPH
US 377 MAINLANES = 55 MPH
RAMPS = 35 MPH
CROSS STREETS = VARIES(SEE PROFILE SHEETS)
U-TURNS = 15 MPH

2020	2040
AVERAGE DAILY TRAFFIC + (OPENING) (2D-TR)	
49750	74850


FUNCTIONAL CLASSIFICATION
URBAN PRINCIPAL ARTERIAL

DESIGN SCHEMATIC

INDEX OF SHEETS:

ROLL 1: PLAN - LOOP 288 TO EAST OF LAKEVIEW BLVD- STA 344+25 TO STA 435+00
ROLL 2: PLAN - EAST OF LAKEVIEW BLVD TO WEST OF ROCKHILL RD - STA 435+00 TO STA 535+00
ROLL 3: PLAN - WEST OF ROCKHILL RD TO EAST OF US377- STA 535+00 TO STA 640+00
ROLL 4: PLAN - EAST OF US377 TO EAST OF FM2931- STA 640+00 TO STA 745+00
ROLL 5: PLAN - EAST OF FM2931 TO NAVO RD- STA 745+00 TO STA 845+00
ROLL 6: PLAN - NAVO RD TO FM1385- STA 845+00 TO STA 945+00
ROLL 7: PLAN - EAST OF FM1385 TO WEST OF TEEL PKWY- STA 945+00 TO STA1045+00
ROLL 8: PLAN - WEST OF TEEL PKWY TO WEST OF CR26- STA1045+00 TO STA1121+50
ROLL 9: TYPICAL SECTIONS - CROSS STREETS
ROLL 10: TYPICAL SECTIONS - CROSS STREETS
ROLL 11: HORIZONTAL ALIGNMENT DATA - MAIN LANES, RAMPS & CROSS STREETS
ROLL 12: HORIZONTAL ALIGNMENT DATA - MAIN LANES, RAMPS & CROSS STREETS
ROLL 13: PROFILES - MAIN LANES, RAMPS & CROSS STREETS
ROLL 14: PROFILES - MAIN LANES, RAMPS & CROSS STREETS
ROLL 15: PROFILES - CROSS STREETS

PROJECT LENGTH = 14.72 MILES

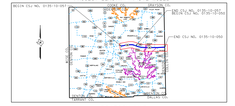

LOCATION MAP

LEGEND:

- PROPOSED MAINLANES
- PROPOSED BRIDGES
- PROPOSED BRIDGE WIDENING
- PROPOSED RAMPS & FRONTAGE
- PROPOSED CROSS STREETS
- PROPOSED MEDIAN
- PROPOSED CURB
- PROPOSED 7" CURB AT OVERPU
- PROPOSED DRIVEWAY
- PROPOSED ASPHALT PVMT.
- PROPOSED CENTERLINE
- PROPOSED RETAINING WALL
- PROPOSED RIGHT-OF-WAY
- EXISTING RIGHT-OF-WAY
- EXISTING ROAD
- PROPOSED CONTROL OF ACCESS
- EXISTING CONTROL OF ACCESS
- CITY/COUNTY LINE
- EXISTING CURB
- EXISTING EASEMENT
- PROPOSED CONSTRUCTION EASEMENT
- PROPOSED UTILITY EASEMENT
- PROPOSED TYPE C CONCRETE RAIL
- EXISTING WATER LINE
- PROPOSED WATER LINE

- PROPOSED CONSTRUCTION
- EXISTING SIDEWALK
- DRIVEWAY REMOVAL
- CONCRETE PAVEMENT
- CHAIN LINK FENCE
- PEDESTRIAN RAIL
- SINGLE GUARD RAIL (CENTRAL)
- TAPER
- DIRECTIONAL LANE DIRECTIONAL

HORZ SCALE 1"=200'

100% SUBMITTAL

PREPARED BY AECOM
UNDER THE SUPERVISION OF:

RAJESH JANARTHANAN, P.E.
(TX PE NO. 99487)

DATE SUBMITTED
4/21/2017

DATE APPROVED

DATE REVISED

NOT INTENDED FOR CONSTRUCTION, BIDDING, OR PERMIT PURPOSES

ROLL 3 OF 15

AECOM TECHNICAL SERVICES, INC.
1900 N. STEMMONS FWY., SUITE 4000
DALLAS, TEXAS 75207
PHONE (214) 638-0145
TBPE REG. NO. F-3580


© 2017 Texas Department of Transportation. All rights reserved.

CURVE DATA											

TAPER DATA			
TAPER	TYPE	LENGTH OF TAPER	STA


NOTES:
1. FINAL LOCATION AND NUMBER OF MEDIAN OPENINGS WILL BE DETERMINED DURING THE FINAL DESIGN PHASE OF THIS PROJECT.
2. ALL DIMENSIONS SHOWN ARE APPROXIMATE AND MAY BE VARIED BY THE CONSTRUCTION ENGINEER.
3. ALL TXDOT CURBS ARE 8" FROM FACE OF CURB TO BACK OF CURB.

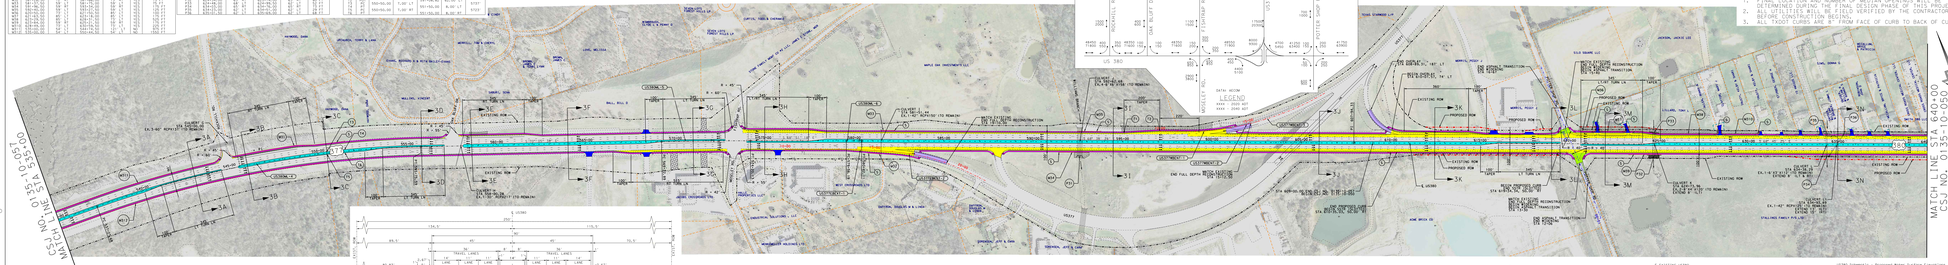
MATCH LINE STA 535+00.50
MATCH LINE STA 640+00
CSJ NO. 0135-10-050
CSJ NO. 0135-10-057
US 380
LEGEND
xxxx - 2020 ADT
xxxx - 2040 ADT
DATA ACCESS
PROPOSED ROW
EXISTING ROW
PROPOSED ROW
EXISTING ROW
PROPOSED ROW
EXISTING ROW

TEXAS DEPARTMENT OF TRANSPORTATION
DALLAS DISTRICT

JAMES K. SELMAN, P.E., DISTRICT ENGINEER

US 380 DESIGN SCHEMATIC, DENTON COUNTY

CSJ NO. 0135-10-057
FROM LOOP 288 TO US 377

CSJ NO. 0135-10-050
FROM US 377 TO WEST OF CR 26

DESIGN SPEED
US 380 MAINLANES = 45 MPH
US 380 FRONTAGE ROADS = 35 MPH
RAMPS = 35 MPH
CROSS STREETS = VARIES(SEE PROFILE SHEETS)
U-TURNS = 15 MPH

2020	2040
AVERAGE DAILY TRAFFIC = (OPENING) (20-YR)	
49750	74850


FUNCTIONAL CLASSIFICATION
URBAN PRINCIPAL ARTERIAL

DESIGN SCHEMATIC

INDEX OF SHEETS:

ROLL 1: PLAN - LOOP 288 TO EAST OF LAKEVIEW BLVD- STA 344+25 TO STA 435+00
ROLL 2: PLAN - EAST OF LAKEVIEW BLVD TO WEST OF ROCKHILL RD - STA 435+00 TO STA 535+00
ROLL 3: PLAN - WEST OF ROCKHILL RD TO EAST OF US377- STA 535+00 TO STA 640+00
ROLL 4: PLAN - EAST OF US377 TO EAST OF FM2931- STA 640+00 TO STA 745+00
ROLL 5: PLAN - EAST OF FM2931 TO NAVO RD- STA 745+00 TO STA 845+00
ROLL 6: PLAN - NAVO RD TO FM1385- STA 845+00 TO STA 945+00
ROLL 7: PLAN - EAST OF FM1385 TO WEST OF CR26- STA 945+00 TO STA1045+00
ROLL 8: PLAN - WEST OF TEEL PKWY TO WEST OF CR26- STA1045+00 TO STA1121+50
ROLL 9: TYPICAL SECTIONS - CROSS STREETS
ROLL 10: TYPICAL SECTIONS - CROSS STREETS
ROLL 11: HORIZONTAL ALIGNMENT DATA - MAIN LANES, RAMPS & CROSS STREETS
ROLL 12: HORIZONTAL ALIGNMENT DATA - MAIN LANES, RAMPS & CROSS STREETS
ROLL 13: PROFILES - MAIN LANES, RAMPS & CROSS STREETS
ROLL 14: PROFILES - MAIN LANES, RAMPS & CROSS STREETS
ROLL 15: PROFILES - CROSS STREETS

PROJECT LENGTH = 14.72 MILES

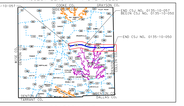

LOCATION MAP

LEGEND:
PROPOSED MAINLANES
PROPOSED BRIDGES
PROPOSED BRIDGE WIDENING
PROPOSED FRONTAGE ROADS
PROPOSED CROSS STREETS
PROPOSED MEDIAN
PROPOSED RAMPS
PROPOSED CURB OR CURB&GUTTER
PROPOSED DRIVEWAY
PROPOSED ASPHALT PVMT.
PROPOSED CENTERLINE
PROPOSED RETAINING WALL
PROPOSED RIGHT-OF-WAY
PROPOSED CONTROL OF ACCESS
EXISTING ROAD
EXISTING CONTROL OF ACCESS
CITY/COUNTY LINE
EXISTING RIGHT-OF-WAY
EXISTING EASEMENT
PROPOSED CONSTRUCTION EASEMENT
PROPOSED TEMP. EASEMENT
SMD (SPECIAL CONCRETE RAIL)
EX./ PROPOSED WATER LINE
PROPOSED WELL

PROPOSED CONSTRUCTION
EXISTING SIDEWALK
DRIVEWAY REMOVAL
CONCRETE PAVEMENT
CHAIN LINK FENCE
PEDESTRIAN RAIL
SINGLE GUARD RAIL (TERMINAL)
TAPER
PAVEMENT LANE DIRECTIONAL

HORZ. SCALE: 1"=2000'
0 200 400

100% SUBMITTAL

PREPARED BY AECOM
UNDER THE SUPERVISION OF:

RAJESH JANARTHANAN, P.E.
(TX PE NO. 99487)

DATE SUBMITTED
4/21/2017

DATE APPROVED

DATE REVISED

ROLL 4 OF 15

NOT INTENDED FOR CONSTRUCTION, BIDDING, OR PERMIT PURPOSES


AECOM TECHNICAL SERVICES, INC.
1900 N. STEMMONS FWY., SUITE 4000
DALLAS, TEXAS 75207
PHONE: (214) 638-0145
TBPE REG. NO. F-3580




TEXAS DEPARTMENT OF TRANSPORTATION
DALLAS DISTRICT

JAMES K. SELMAN, P.E., DISTRICT ENGINEER

US 380 DESIGN SCHEMATIC, DENTON COUNTY

CSJ NO. 0135-10-057
FROM LOOP 288 TO US 377

CSJ NO. 0135-10-050
FROM US 377 TO WEST OF CR 26

DESIGN SPEED
US 380 MAINLANES = 45 MPH
US 380 FRONTAGE ROADS = 35 MPH
RAMPS = 35 MPH
CROSS STREETS = VARIES(SEE PROFILE SHEETS)
U-TURNS = 15 MPH

2020	2040
AVERAGE DAILY TRAFFIC = (OPENING) (20-YR)	
49750	74850


FUNCTIONAL CLASSIFICATION
URBAN PRINCIPAL ARTERIAL

DESIGN SCHEMATIC

INDEX OF SHEETS:

ROLL 2: PLAN - LOOP 288 TO EAST OF LAKEVIEW BLVD- STA 344+25 TO STA 435+00
ROLL 2: PLAN - EAST OF LAKEVIEW BLVD TO STA 435+00 TO STA 535+00
WEST OF ROCKHILL RD
ROLL 3: PLAN - WEST OF ROCKHILL RD TO EAST OF US377- STA 535+00 TO STA 640+00
ROLL 4: PLAN - EAST OF US377 TO EAST OF FM2931- STA 640+00 TO STA 745+00
ROLL 5: PLAN - EAST OF FM2931 TO NAVO RD- STA 745+00 TO STA 845+00
ROLL 6: PLAN - NAVO RD TO FM1385- STA 845+00 TO STA 945+00
ROLL 7: PLAN - FM1385 TO WEST OF TELL PKWY- STA 945+00 TO STA1045+00
ROLL 8: PLAN - WEST OF TELL PKWY TO WEST OF CR26- STA1045+00 TO STA1121+50
ROLL 9: TYPICAL SECTIONS - CROSS STREETS
ROLL 10: TYPICAL SECTIONS - CROSS STREETS
ROLL 11: HORIZONTAL ALIGNMENT DATA - MAIN LANES, RAMPS & CROSS STREETS
ROLL 12: HORIZONTAL ALIGNMENT DATA - MAIN LANES, RAMPS & CROSS STREETS
ROLL 13: PROFILES - MAIN LANES, RAMPS & CROSS STREETS
ROLL 14: PROFILES - MAIN LANES, RAMPS & CROSS STREETS
ROLL 15: PROFILES - CROSS STREETS

PROJECT LENGTH = 14.72 MILES

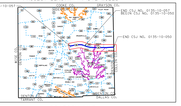

LOCATION MAP

LEGEND:

- PROPOSED MAINLANES
- PROPOSED BRIDGES
- PROPOSED BRIDGE WIDENING
- PROPOSED FRONTAGE ROADS
- PROPOSED CROSS STREETS
- PROPOSED MEDIAN
- PROPOSED RAMPS
- PROPOSED CURB OR CURB/GUTTER
- PROPOSED DRIVEWAY
- PROPOSED ASPHALT PVMT.
- PROPOSED CENTERLINE
- PROPOSED RETAINING WALL
- PROPOSED RIGHT-OF-WAY
- PROPOSED LANE LINE
- EXISTING ROW
- PROPOSED CONTROL OF ACCESS
- EXISTING CONTROL OF ACCESS
- CITY/COUNTY LINE
- EXISTING ROW
- EXISTING EASEMENT
- PROPOSED CONSTRUCTION EASEMENT
- PROPOSED TEMP. EASEMENT
- PROPOSED CURB, CONCRETE WALL
- TXU-TCP WATER LINE
- PROPOSED WALK
- PROPOSED CONSTRUCTION
- EXISTING SIDEWALK
- DRIVEWAY REMOVAL
- CONCRETE PAVEMENT
- CHAIN LINK FENCE
- PEDESTRIAN RAIL
- SINGLE GUARD RAIL (TERMINAL)
- TAPER
- PROPOSED LANE DIRECTIONAL

HORZ. SCALE 1"=2000'

100% SUBMITTAL

PREPARED BY AECOM
UNDER THE SUPERVISION OF:

RAJESH JANARTHANAN, P.E.
(TX PE NO. 99487)

DATE SUBMITTED
4/21/2017

DATE APPROVED

DATE REVISED

NOT INTENDED FOR CONSTRUCTION, BIDDING, OR PERMIT PURPOSES

ROLL 5 OF 15

AECOM TECHNICAL SERVICES, INC.
7800 N. STEMMONS FWY, SUITE 6000
DALLAS, TEXAS 75247
WWW.AECOM.COM
TBPE REG. NO. F-3580


TAPER	STA	WIDTH (L)	WIDTH (R)	LENGTH
T1	346+00.00	36.00' LT	36.00' RT	
	347+00.00	36.00' LT	36.00' RT	100.00'
T2	347+00.00	36.00' LT	36.00' RT	
	413+40.95	14.00' LT	36.00' RT	6640.95'
T3	413+40.95	14.00' LT	36.00' RT	
	414+40.95	14.00' LT	36.00' RT	100.00'
T4	414+40.95	14.00' LT	36.00' RT	
	429+84.78	36.00' LT	36.00' RT	1543.83'
T5	429+84.78	36.00' LT	36.00' RT	
	430+84.78	36.00' LT	36.00' RT	100.00'
T6	430+84.78	36.00' LT	36.00' RT	
	433+00.90	76.67' LT	36.00' RT	216.12'

TAPER	STA	WIDTH (L)	WIDTH (R)	LENGTH
T7	433+00.90	76.67' LT	36.00' RT	
	433+84.85	36.00' LT	36.00' RT	83.95'
T8	433+84.85	36.00' LT	36.00' RT	
	434+84.85	36.00' LT	36.00' RT	100.00'
T9	434+84.85	36.00' LT	36.00' RT	
	435+35.29	65.71' RT	65.71' RT	450.44'
T10	435+35.29	65.71' RT	65.71' RT	
	437+00.00	65.71' RT	65.71' RT	164.71'












NOTES:
1. FINAL LOCATION AND NUMBER OF MEDIAN OPENINGS WILL BE DETERMINED DURING THE FINAL DESIGN PHASE OF THIS PROJECT.
2. ALL MEDIAN OPENINGS ARE TO BE REVIEWED AND VERIFIED BY THE CONTROLLING AGENCIES.
3. ALL LAYOUT DIMS ARE TO FACE OF CURB TO BACK OF CURB.

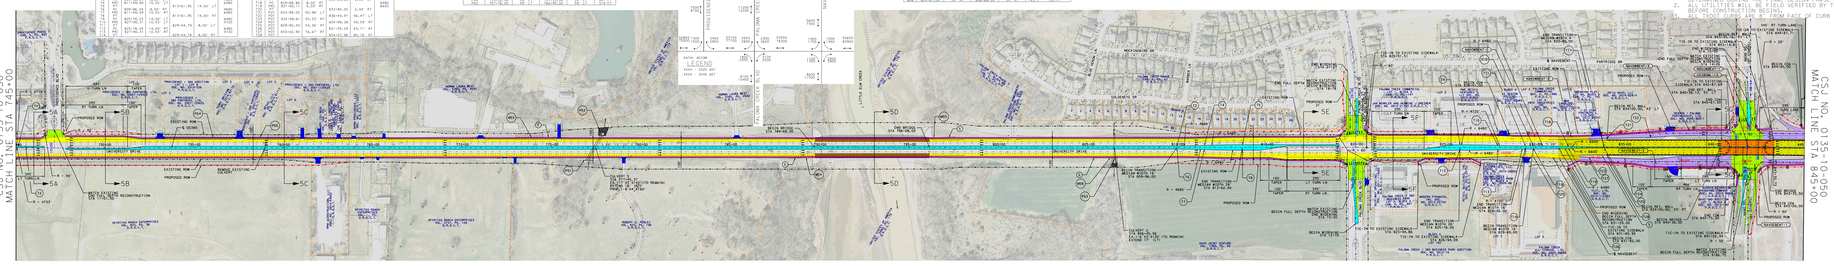





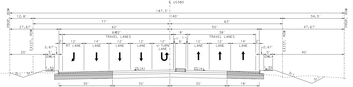


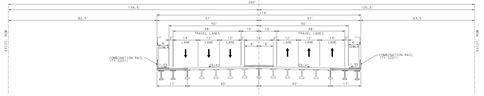


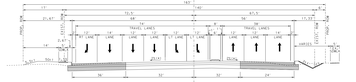

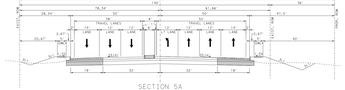

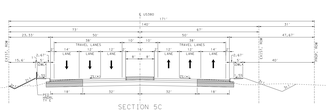

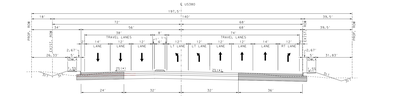

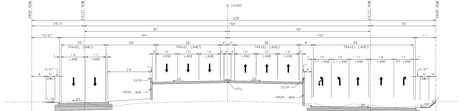


TEXAS DEPARTMENT OF TRANSPORTATION
DALLAS DISTRICT

JAMES K. SELMAN, P.E., DISTRICT ENGINEER

US 380 DESIGN SCHEMATIC, DENTON COUNTY

CSJ NO. 0135-10-057
FROM LOOP 288 TO US 377

CSJ NO. 0135-10-050
FROM US 377 TO WEST OF CR 26

DESIGN SPEED
US 380 MAINLANES = 45 MPH
US 380 FRONTAGE ROADS = 35 MPH
RAMPS = 35 MPH
CROSS STREETS = VARIES(SEE PROFILE SHEETS)
U-TURNS = 15 MPH

2020 2040
AVERAGE DAILY TRAFFIC = (OPENING) (20-YR)
49750 74850


FUNCTIONAL CLASSIFICATION
URBAN PRINCIPAL ARTERIAL

DESIGN SCHEMATIC

INDEX OF SHEETS:

ROLL 2: PLAN - LOOP 288 TO EAST OF LAKEVIEW BLVD- STA 344+25 TO STA 435+00
ROLL 2: PLAN - EAST OF LAKEVIEW BLVD TO STA 435+00 TO STA 535+00
WEST OF ROCKHILL RD
ROLL 3: PLAN - WEST OF ROCKHILL RD TO EAST OF US377- STA 535+00 TO STA 640+00
ROLL 4: PLAN - EAST OF US377 TO EAST OF FM2931- STA 640+00 TO STA 745+00
ROLL 5: PLAN - EAST OF FM2931 TO NAVO RD- STA 745+00 TO STA 845+00
ROLL 6: PLAN - NAVO RD TO FM1385- STA 845+00 TO STA 945+00
ROLL 7: PLAN - FM1385 TO WEST OF TELL PKWY- STA 945+00 TO STA1045+00
ROLL 8: PLAN - WEST OF TELL PKWY TO WEST OF CR26- STA1045+00 TO STA1121+50
ROLL 9: TYPICAL SECTIONS - CROSS STREETS
ROLL 10: TYPICAL SECTIONS - CROSS STREETS
ROLL 11: HORIZONTAL ALIGNMENT DATA - MAIN LANES, RAMPS & CROSS STREETS
ROLL 12: HORIZONTAL ALIGNMENT DATA - MAIN LANES, RAMPS & CROSS STREETS
ROLL 13: PROFILES - MAIN LANES, RAMPS & CROSS STREETS
ROLL 14: PROFILES - MAIN LANES, RAMPS & CROSS STREETS
ROLL 15: PROFILES - CROSS STREETS

PROJECT LENGTH = 14.72 MILES

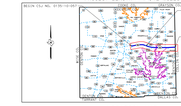

LOCATION MAP

LEGEND:

HORZ. SCALE 1"=2000'

100% SUBMITTAL

PREPARED BY AECOM
UNDER THE SUPERVISION OF:

RAJESH JANARTHANAN, P.E.
(TX PE NO. 99487)

DATE SUBMITTED
4/21/2017

DATE APPROVED

DATE REVISED

NOT INTENDED FOR CONSTRUCTION, BIDDING, OR PERMIT PURPOSES

ROLL 5 OF 15

AECOM TECHNICAL SERVICES, INC.
7800 N. STEMMONS FWY, SUITE 6000
DALLAS, TEXAS 75247
WWW.AECOM.COM
TBPE REG. NO. F-3580

TEXAS DEPARTMENT OF TRANSPORTATION
DALLAS DISTRICT

JAMES K. SELMAN, P.E., DISTRICT ENGINEER

US 380 DESIGN SCHEMATIC, DENTON COUNTY

CSJ NO. 0135-10-057
FROM LOOP 288 TO US 377

CSJ NO. 0135-10-050
FROM US 377 TO WEST OF CR 26

DESIGN SPEED
US 380 MAINLANES = 45 MPH
US 380 FRONTAGE ROADS = 35 MPH
RAMPS = 35 MPH
CROSS STREETS = VARIES(SEE PROFILE SHEETS)
U-TURNS = 15 MPH

AVERAGE DAILY TRAFFIC = (OPENING) (20-YR)

2020	2040
49750	74850


FUNCTIONAL CLASSIFICATION
URBAN PRINCIPAL ARTERIAL

DESIGN SCHEMATIC

INDEX OF SHEETS:

ROLL 2: PLAN - LOOP 288 TO EAST OF LAKEVIEW BLVD- STA 344+25 TO STA 435+00
ROLL 2: PLAN - EAST OF LAKEVIEW BLVD TO WEST OF ROCKHILL RD - STA 435+00 TO STA 535+00
ROLL 3: PLAN - WEST OF ROCKHILL RD TO EAST OF US377- STA 535+00 TO STA 640+00
ROLL 4: PLAN - EAST OF US377 TO EAST OF FM2931- STA 640+00 TO STA 745+00
ROLL 5: PLAN - EAST OF FM2931 TO NAVO RD- STA 745+00 TO STA 845+00
ROLL 6: PLAN - NAVO RD TO FM1385- STA 845+00 TO STA 945+00
ROLL 7: PLAN - EAST OF FM1385 TO WEST OF TEEL PKWY- STA 945+00 TO STA1045+00
ROLL 8: PLAN - WEST OF TEEL PKWY TO WEST OF CR26- STA1045+00 TO STA1121+50
ROLL 9: TYPICAL SECTIONS - CROSS STREETS
ROLL 10: TYPICAL SECTIONS - CROSS STREETS
ROLL 11: HORIZONTAL ALIGNMENT DATA - MAIN LANES, RAMPS & CROSS STREETS
ROLL 12: HORIZONTAL ALIGNMENT DATA - MAIN LANES, RAMPS & CROSS STREETS
ROLL 13: PROFILES - MAIN LANES, RAMPS & CROSS STREETS
ROLL 14: PROFILES - MAIN LANES, RAMPS & CROSS STREETS
ROLL 15: PROFILES - CROSS STREETS

PROJECT LENGTH = 14.72 MILES

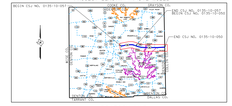

LOCATION MAP

HORZ SCALE 1"=2000'

100% SUBMITTAL

PREPARED BY AECOM
UNDER THE SUPERVISION OF:

RAJESH JANARTHANAN, P.E.
(TX PE NO. 99487)

DATE SUBMITTED
4/21/2017

DATE APPROVED

DATE REVISED

ROLL 6 OF 15

NOT INTENDED FOR CONSTRUCTION, BIDDING, OR PERMIT PURPOSES

AECOM TECHNICAL SERVICES, INC.
1950 N. STEMMONS FWY., SUITE 6000
DALLAS, TEXAS 75207
PHONE: (214) 638-0145
TBPE REG. NO. F-3580

© 2017 Texas Department of Transportation. All rights reserved.






TEXAS DEPARTMENT OF TRANSPORTATION
DALLAS DISTRICT

JAMES K. SELMAN, P.E., DISTRICT ENGINEER
US 380 DESIGN SCHEMATIC, DENTON COUNTY

CSJ NO. 0135-10-057
FROM LOOP 288 TO US 377

CSJ NO. 0135-10-050
FROM US 377 TO WEST OF CR 26


DESIGN SPEED
US 380 MAINLANES = 45 MPH
US 380 FRONTAGE ROADS = 35 MPH
RAMPS = 35 MPH
CROSS STREETS = VARIES(SEE PROFILE SHEETS)
U-TURNS = 15 MPH

2020	2040
AVERAGE DAILY TRAFFIC = (OPENING) (20-YR)	
49750	74850

FUNCTIONAL CLASSIFICATION
URBAN PRINCIPAL ARTERIAL

DESIGN SCHEMATIC

INDEX OF SHEETS:
ROLL 2: PLAN - LOOP 288 TO EAST OF LAKEVIEW BLVD- STA 344+25 TO STA 435+00
ROLL 2: PLAN - EAST OF LAKEVIEW BLVD TO STA 435+00 TO STA 535+00
WEST OF ROCKHILL RD
ROLL 3: PLAN - WEST OF ROCKHILL RD TO EAST OF US377- STA 535+00 TO STA 640+00
ROLL 4: PLAN - EAST OF US377 TO EAST OF FM2931- STA 640+00 TO STA 745+00
ROLL 5: PLAN - EAST OF FM2931 TO NAVO RD- STA 745+00 TO STA 845+00
ROLL 6: PLAN - NAVO RD TO FM1385- STA 845+00 TO STA 945+00
ROLL 7: PLAN - FM1385 TO WEST OF TELL PKWY TO WEST OF CR26- STA1045+00
ROLL 8: PLAN - WEST OF TELL PKWY TO WEST OF CR26- STA1045+00 TO STA1121+50
ROLL 9: TYPICAL SECTIONS - CROSS STREETS
ROLL 10: TYPICAL SECTIONS - CROSS STREETS
ROLL 11: HORIZONTAL ALIGNMENT DATA - MAIN LANES, RAMPS & CROSS STREETS
ROLL 12: HORIZONTAL ALIGNMENT DATA - MAIN LANES, RAMPS & CROSS STREETS
ROLL 13: PROFILES - MAIN LANES, RAMPS & CROSS STREETS
ROLL 14: PROFILES - MAIN LANES, RAMPS & CROSS STREETS
ROLL 15: PROFILES - CROSS STREETS
PROJECT LENGTH = 14.72 MILES

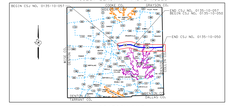

LOCATION MAP

LEGEND:
PROPOSED MAINLANES
PROPOSED BRIDGES
PROPOSED BRIDGE WIDENING
PROPOSED FRONTAGE ROADS
PROPOSED CROSS STREETS
PROPOSED MEDIAN
PROPOSED RAMPS
PROPOSED C&G OR CURB
PROPOSED DRIVEWAY
PROPOSED CONTINUOUS TURN LANE
PROPOSED CENTERLINE
PROPOSED RETAINING WALL
PROPOSED RIGHT-OF-WAY
EXISTING RIGHT-OF-WAY
EXISTING ROAD
PROPOSED CONTROL OF ACCESS
EXISTING CONTROL OF ACCESS
CITY/COUNTY LINE
EXISTING MEDIAN
EXISTING EASEMENT
PROPOSED CONSTRUCTION EASEMENT
PROPOSED TEMP. EASEMENT
PROPOSED CONCRETE RAIL
100-YR WATER LINE
PROPOSED WALK
PROPOSED CONSTRUCTION
EXISTING SIDEWALK
PAVEMENT REMOVAL
CONCRETE BARRIER
(1) CHAIN LINK FENCE
(2) PEDESTRIAN RAILS
(3) SINGLE GUARD RAIL (CONCRETE)
(4) TAPER
PROPOSED LANE DIRECTIONAL

HORZ. SCALE 1"=200'
N.T.S.
200 0 200

100% SUBMITTAL

PREPARED BY AECOM
UNDER THE SUPERVISION OF:

RAJESH JANARTHANAN, P.E.
(TX PE NO. 99487)

DATE SUBMITTED
4/21/2017

DATE APPROVED

DATE REVISED

NOT INTENDED FOR CONSTRUCTION, BIDDING, OR PERMIT PURPOSES

ROLL 7 OF 15

AECOM TECHNICAL SERVICES, INC.
1900 N. STEMMONS FWY., SUITE 6000
DALLAS, TEXAS 75207
WWW.AECOM.COM
TBPE REG. NO. F-3580

Texas Department of Transportation
© 2017 by Texas Department of Transportation. All rights reserved.

| CURVE DATA | | |

TEXAS DEPARTMENT OF TRANSPORTATION
DALLAS DISTRICT

JAMES K. SELMAN, P.E., DISTRICT ENGINEER
US 380 DESIGN SCHEMATIC, DENTON COUNTY

CSJ NO. 0135-10-057
FROM LOOP 288 TO US 377

CSJ NO. 0135-10-050
FROM US 377 TO WEST OF CR 26

DESIGN SPEED
US 380 MAINLANES = 45 MPH
US 380 FRONTAGE ROADS = 35 MPH
RAMPS = 35 MPH
CROSS STREETS = VARIES(SEE PROFILE SHEETS)
U-TURNS = 15 MPH

2020	2040
AVERAGE DAILY TRAFFIC = (OPENING) (2Q-TR)	
49750	74850


FUNCTIONAL CLASSIFICATION
URBAN PRINCIPAL ARTERIAL

DESIGN SCHEMATIC

INDEX OF SHEETS:

ROLL 2: PLAN - LOOP 288 TO EAST OF LAKEVIEW BLVD- STA 344+25 TO STA 435+00
ROLL 2: PLAN - EAST OF LAKEVIEW BLVD TO WEST OF ROCKHILL RD - STA 435+00 TO STA 535+00
ROLL 3: PLAN - WEST OF ROCKHILL RD TO EAST OF US377- STA 535+00 TO STA 640+00
ROLL 4: PLAN - EAST OF US377 TO EAST OF FM2931- STA 640+00 TO STA 745+00
ROLL 5: PLAN - EAST OF FM2931 TO NAVO RD- STA 745+00 TO STA 845+00
ROLL 6: PLAN - NAVO RD TO FM1385- STA 845+00 TO STA 945+00
ROLL 7: PLAN - EAST OF FM1385 TO WEST OF TELL PKWY- STA 945+00 TO STA1045+00
ROLL 8: PLAN - WEST OF TELL PKWY TO WEST OF CR26- STA1045+00 TO STA1121+50
ROLL 9: TYPICAL SECTIONS - CROSS STREETS
ROLL 10: TYPICAL SECTIONS - CROSS STREETS
ROLL 11: HORIZONTAL ALIGNMENT DATA - MAIN LANES, RAMPS & CROSS STREETS
ROLL 12: HORIZONTAL ALIGNMENT DATA - MAIN LANES, RAMPS & CROSS STREETS
ROLL 13: PROFILES - MAIN LANES, RAMPS & CROSS STREETS
ROLL 14: PROFILES - MAIN LANES, RAMPS & CROSS STREETS
ROLL 15: PROFILES - CROSS STREETS

PROJECT LENGTH = 14.72 MILES

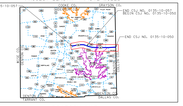

LOCATION MAP
N.T.S.

LEGEND:
- PROPOSED MAINLANES
- PROPOSED BRIDGES
- PROPOSED BRIDGE WIDENING
- PROPOSED FRONTAGE ROADS
- PROPOSED CROSS STREETS
- PROPOSED MEDIAN
- PROPOSED RAMPS
- PROPOSED CURB OR CURB/GUTTER
- PROPOSED DRIVEWAY
- PROPOSED ASPHALT PVMT. OVERLAY
- PROPOSED CENTERLINE
- PROPOSED RETAINING WALL
- PROPOSED RIGHT-OF-WAY
- PROPOSED LOT LINE
- EXISTING ROAD
- PROPOSED CONTROL OF ACCESS
- EXISTING CONTROL OF ACCESS
- CITY/COUNTY LINE
- EXISTING ROW
- EXISTING EASEMENT
- PROPOSED CONSTRUCTION EASEMENT
- PROPOSED TEMP. EASEMENT
- TEMPORARY CONCRETE RAIL
- TXU-ELEC / WATER LINE
- PROPOSED WEST

- PROPOSED CONSTRUCTION
- EXISTING SIDEWALK
- DRIVEWAY REMOVAL
- CONCRETE PAVEMENT
- CHAIN LINK FENCE
- PEDESTRIAN RAIL
- SINGLE GUARD RAIL (TENTATIVE)
- TAPER
- PROPOSED LANE DIRECTIONAL

HORZ. SCALE 1"=200'
200 0 200

100% SUBMITTAL

PREPARED BY AECOM
UNDER THE SUPERVISION OF:

RAJESH JANARTHANAN, P.E.
(TX PE NO. 99487)

DATE SUBMITTED
4/21/2017

DATE APPROVED

DATE REVISED


ROLL 8 OF 15

NOT INTENDED FOR CONSTRUCTION, BIDDING, OR PERMIT PURPOSES

Texas Department of Transportation
© 2017 Texas Department of Transportation. All rights reserved.

AECOM

AECOM TECHNICAL SERVICES, INC.
1900 N. STEMMONS FWY., SUITE 4000
DALLAS, TEXAS 75207
WWW.AECOM.COM
TBPE REG. NO. F-3580

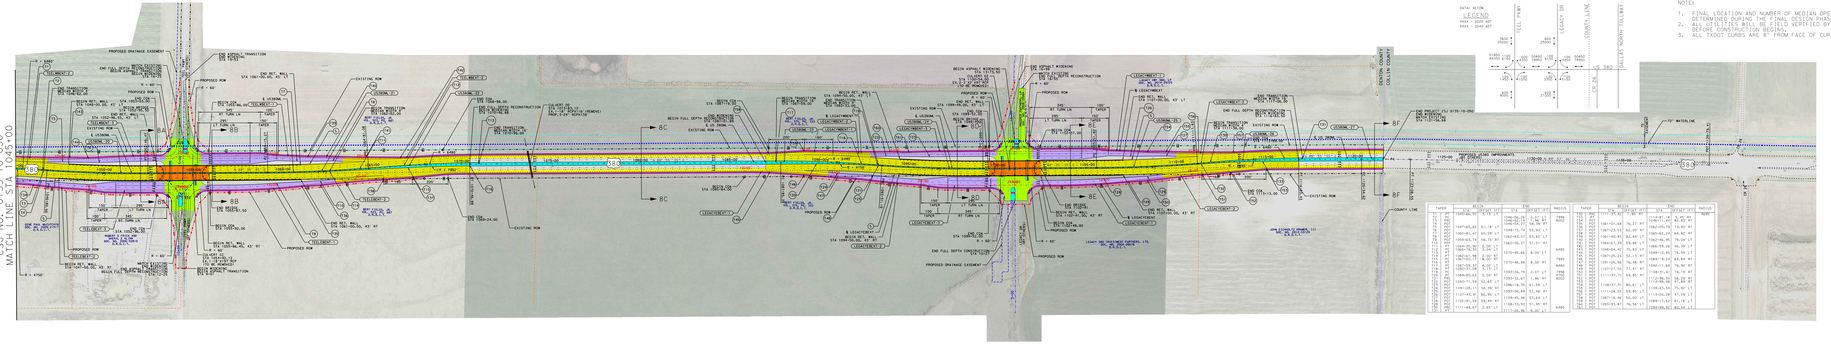

EXISTING TYPICAL SECTION
STA 1045+00 TO END OF PROJECT

NOTES:
1. FINAL LOCATION AND NUMBER OF MEDIAN OPENINGS WILL BE DETERMINED DURING THE FINAL DESIGN PHASE OF THIS PROJECT.
2. ALL DIMENSIONS SHOWN ARE TO BE VERIFIED BY THE CONTRACTOR BEFORE CONSTRUCTION BEGINS.
3. ALL TXDOT CURBS ARE 8" FROM FACE OF CURB TO BACK OF CURB.




* DEPARTURE TO MATCH EXISTING CROSS SLOPE

TEXAS DEPARTMENT OF TRANSPORTATION
DALLAS DISTRICT
JAMES K. SELMAN, P.E., DISTRICT ENGINEER
US 380 DESIGN SCHEMATIC, DENTON COUNTY
CSJ NO. 0135-10-057
FROM LOOP 288 TO US 377
CSJ NO. 0135-10-050
FROM US 377 TO WEST OF CR 26
DESIGN SPEED
US 380 MAINLANES = 45 MPH
US 380 FRONTAGE ROADS = 35 MPH
RAMPS = 35 MPH
CROSS STREETS = VARIES(SEE PROFILE SHEETS)
U-TURNS = 15 MPH
2020 2040
AVERAGE DAILY TRAFFIC = (OPENING) (2Q-TR)
49750 74850
FUNCTIONAL CLASSIFICATION
URBAN PRINCIPAL ARTERIAL
DESIGN SCHEMATIC

ROLL 2: PLAN - LOOP 288 TO EAST OF LAKEVIEW BLVD- STA 344+25 TO STA 435+00
ROLL 2: PLAN - EAST OF LAKEVIEW BLVD TO WEST OF ROCKHILL RD - STA 435+00 TO STA 535+00
ROLL 3: PLAN - WEST OF ROCKHILL RD TO EAST OF US377- STA 535+00 TO STA 640+00
ROLL 4: PLAN - EAST OF US377 TO EAST OF FM2931- STA 640+00 TO STA 745+00
ROLL 5: PLAN - EAST OF FM2931 TO NAVO RD- STA 745+00 TO STA 845+00
ROLL 6: PLAN - NAVO RD TO FM1385- STA 845+00 TO STA 945+00
ROLL 7: PLAN - EAST OF FM1385 TO WEST OF TELL PKWY- STA 945+00 TO STA1045+00
ROLL 8: PLAN - WEST OF TELL PKWY TO WEST OF CR26- STA1045+00 TO STA1121+50
ROLL 9: TYPICAL SECTIONS - CROSS STREETS
ROLL 10: TYPICAL SECTIONS - CROSS STREETS
ROLL 11: HORIZONTAL ALIGNMENT DATA - MAIN LANES, RAMPS & CROSS STREETS
ROLL 12: HORIZONTAL ALIGNMENT DATA - MAIN LANES, RAMPS & CROSS STREETS
ROLL 13: PROFILES - MAIN LANES, RAMPS & CROSS STREETS
ROLL 14: PROFILES - MAIN LANES, RAMPS & CROSS STREETS
ROLL 15: PROFILES - CROSS STREETS

PROJECT LENGTH = 14.72 MILES

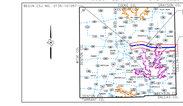

LOCATION MAP
N.T.S.
LEGEND:
- PROPOSED MAINLANES
- PROPOSED BRIDGES
- PROPOSED BRIDGE WIDENING
- PROPOSED FRONTAGE ROADS
- PROPOSED CROSS STREETS
- PROPOSED MEDIAN
- PROPOSED RAMPS
- PROPOSED CURB OR CURB/GUTTER
- PROPOSED DRIVEWAY
- PROPOSED ASPHALT PVMT. OVERLAY
- PROPOSED CENTERLINE
- PROPOSED RETAINING WALL
- PROPOSED RIGHT-OF-WAY
- PROPOSED LOT LINE
- EXISTING ROAD
- PROPOSED CONTROL OF ACCESS
- EXISTING CONTROL OF ACCESS
- CITY/COUNTY LINE
- EXISTING ROW
- EXISTING EASEMENT
- PROPOSED CONSTRUCTION EASEMENT
- PROPOSED TEMP. EASEMENT
- TEMPORARY CONCRETE RAIL
- TX

TEXAS DEPARTMENT OF TRANSPORTATION
DALLAS DISTRICT

JAMES K. SELMAN, P.E., DISTRICT ENGINEER

US 380 DESIGN SCHEMATIC, DENTON COUNTY

CSJ NO. 0135-10-057
FROM LOOP 288 TO US 377

CSJ NO. 0135-10-050
FROM US 377 TO WEST OF CR 26

DESIGN SPEED
US 380 MAINLANES = 45 MPH
US 380 FRONTAGE ROADS = 35 MPH
RAMPS = 35 MPH
CROSS STREETS = VARIES(SEE PROFILE SHEETS)
U-TURNS = 15 MPH

2020	2040
AVERAGE DAILY TRAFFIC = (OPENING) (20-YR)	
49750	74850


FUNCTIONAL CLASSIFICATION
URBAN PRINCIPAL ARTERIAL

DESIGN SCHEMATIC

INDEX OF SHEETS:

ROLL 2i PLAN - LOOP 288 TO EAST OF LAKEVIEW BLVD- STA 344+25 TO STA 435+00
ROLL 2i PLAN - EAST OF LAKEVIEW BLVD TO WEST OF ROCKHILL RD - STA 435+00 TO STA 535+00
ROLL 3i PLAN - WEST OF ROCKHILL RD TO EAST OF US377- STA 535+00 TO STA 640+00
ROLL 4i PLAN - EAST OF US377 TO EAST OF FM2931- STA 640+00 TO STA 745+00
ROLL 5i PLAN - EAST OF FM2931 TO NAVO RD- STA 745+00 TO STA 845+00
ROLL 6i PLAN - NAVO RD TO FM1385- STA 845+00 TO STA 945+00
ROLL 7i PLAN - FM1385 TO WEST OF TEEL PKWY- STA 945+00 TO STA1045+00
ROLL 8i PLAN - WEST OF TEEL PKWY TO WEST OF CR26- STA1045+00 TO STA1121+50
ROLL 9i TYPICAL SECTIONS - CROSS STREETS
ROLL 10i TYPICAL SECTIONS - CROSS STREETS
ROLL 11i HORIZONTAL ALIGNMENT DATA - MAIN LANES, RAMPS & CROSS STREETS
ROLL 12i HORIZONTAL ALIGNMENT DATA - MAIN LANES, RAMPS & CROSS STREETS
ROLL 13i PROFILES - MAIN LANES, RAMPS & CROSS STREETS
ROLL 14i PROFILES - MAIN LANES, RAMPS & CROSS STREETS
ROLL 15i PROFILES - CROSS STREETS

PROJECT LENGTH = 14.72 MILES

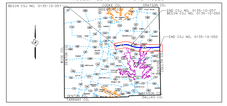

LOCATION MAP
N.T.S.

100% SUBMITTAL

PREPARED BY AECOM
UNDER THE SUPERVISION OF:

RAJESH JANARTHANAN, P.E.
(TX PE NO. 99487)

DATE SUBMITTED
4/21/2017

DATE APPROVED

DATE REVISED


NOT INTENDED FOR CONSTRUCTION, BIDDING, OR PERMIT PURPOSES

ROLL 9 OF 15


AECOM TECHNICAL SERVICES, INC.
1900 N. STEMMONS FWY., SUITE 4000
DALLAS, TEXAS 75207
WWW.AECOM.COM
TBPE REG. NO. F-3580

Texas Department of Transportation
© 2014 by Texas Department of Transportation. All rights reserved.

FM 720 INTERSECTION

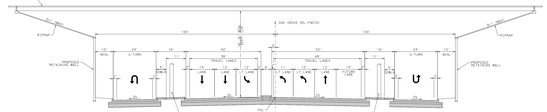


OAK GROVE RD./FM720
AT GRADE SECTION
(ULTIMATE CONFIGURATION)

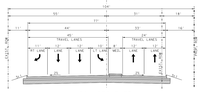

OAK GROVE RD.


(OAK GROVE RD. TYPICAL SECTION IS MATCHING PROPOSED SECTION FROM THE MEMORANDUM OF UNDERSTANDING (MOU) BETWEEN THE TOWNS OF LITTLE ELM AND CROSS ROADS. THIS SECTION OF OAK GROVE RD. IS CURRENTLY UNDER CONSTRUCTION)

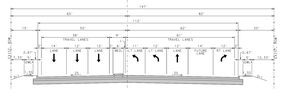


FM 720

(FM 720 TYPICAL SECTION IS MATCHING THE PS&E DESIGN PLANS PROVIDED BY TXDOT)

NAVO RD INTERSECTION

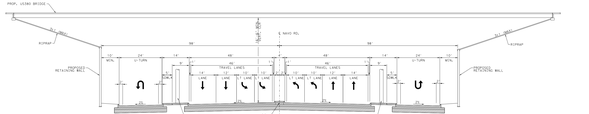


NAVO RD.
AT GRADE SECTION
(ULTIMATE CONFIGURATION)

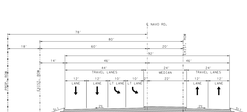

NAVO RD.
NORTH SECTION


(NAVO RD. TYPICAL SECTIONS ARE MATCHING THE SECTION RECENTLY COMPLETED EXISTING SECTION)

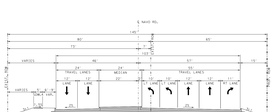

NAVO RD.
SOUTH SECTION


(NAVO RD. TYPICAL SECTIONS ARE MATCHING THE SECTION RECENTLY COMPLETED EXISTING SECTION)

GEE RD / FM423 INTERSECTION

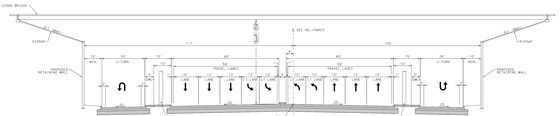


GEE RD./FM423
AT GRADE SECTION
(ULTIMATE CONFIGURATION)

NOTES:
1. PLAN VIEW SHOWN FOR SECTIONS UNDER PROPOSED USING BRIDGES. NO CROSSWALKS RECOMMENDED.
2. GOOGLE STREET VIEWS, SECTIONS AND IMAGES BY TEXAS DEPARTMENT OF TRANSPORTATION.
3. GOOGLE STREET VIEWS, SECTIONS AND IMAGES BY TOWN OF PROSPER, TEXAS.
4. GOOGLE STREET VIEWS, SECTIONS AND IMAGES BY TOWN OF CROSS ROADS, TEXAS.

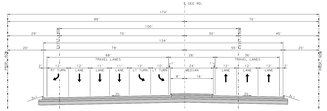

GEE RD.


(GEE ROAD TYPICAL SECTION IS BASED ON THE PLANS RECEIVED FROM THE TOWN OF PROSPER. CURRENTLY UNDER CONSTRUCTION)

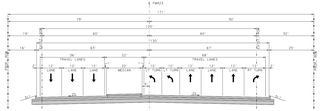


FM423

(FM423 TYPICAL SECTION IS BASED ON PS&E DESIGN PROVIDED BY TXDOT. PROPOSED SECTION MATCHES THE ROADWAY UNDER CONSTRUCTION)

TEEL PKWY INTERSECTION

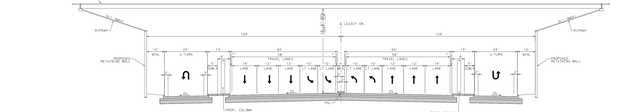


TEEL PKWY
AT GRADE SECTION
(ULTIMATE CONFIGURATION)

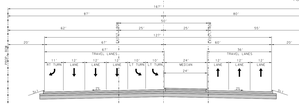

TEEL PKWY
NORTH SECTION


(TEEL PKWY TYPICAL SECTION IS BASED ON THE TOWN OF PROSPER AND CITY OF FRISCO MTP. DESIGN PLANS ARE BEING DEVELOPED BY THE TOWN AND THE CITY)

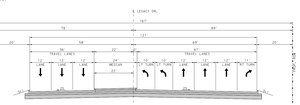


TEEL PKWY
SOUTH SECTION

(TEEL PKWY TYPICAL SECTION IS BASED ON THE TOWN OF PROSPER AND CITY OF FRISCO MTP. DESIGN PLANS ARE BEING DEVELOPED BY THE TOWN AND THE CITY)


LEGACY DR INTERSECTION

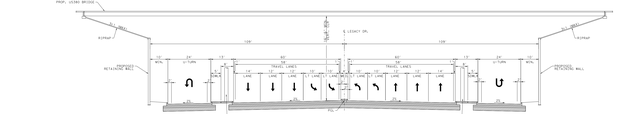

LEGACY DR.
AT GRADE SECTION
(ULTIMATE CONFIGURATION)

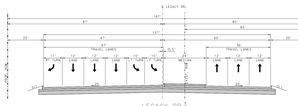

LEGACY DR.
NORTH SECTION
(ULTIMATE CONFIGURATION)

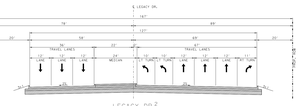

LEGACY DR.
SOUTH SECTION
(ULTIMATE CONFIGURATION)

TEXAS DEPARTMENT OF TRANSPORTATION
DALLAS DISTRICT

JAMES K. SELMAN, P.E., DISTRICT ENGINEER

US 380 DESIGN SCHEMATIC, DENTON COUNTY

CSJ NO. 0135-10-057
FROM LOOP 288 TO US 377

CSJ NO. 0135-10-050
FROM US 377 TO WEST OF CR 26

DESIGN SPEED
US 380 MAINLANES = 45 MPH
US 380 FRONTAGE ROADS = 35 MPH
RAMPS = 35 MPH
CROSS STREETS = VARIES(SEE PROFILE SHEETS)
U-TURNS = 15 MPH

2020	2040
AVERAGE DAILY TRAFFIC = (OPENING) (20-YR)	
49750	74850


FUNCTIONAL CLASSIFICATION
URBAN PRINCIPAL ARTERIAL

DESIGN SCHEMATIC

INDEX OF SHEETS:

ROLL 2i PLAN - LOOP 288 TO EAST OF LAKEVIEW BLVD- STA 344+25 TO STA 435+00
ROLL 2i PLAN - EAST OF LAKEVIEW BLVD TO WEST OF ROCKHILL RD - STA 435+00 TO STA 535+00
ROLL 3i PLAN - WEST OF ROCKHILL RD TO EAST OF US377- STA 535+00 TO STA 640+00
ROLL 4i PLAN - EAST OF US377 TO EAST OF FM2931- STA 640+00 TO STA 745+00
ROLL 5i PLAN - EAST OF FM2931 TO NAVO RD- STA 745+00 TO STA 845+00
ROLL 6i PLAN - NAVO RD TO FM1385- STA 845+00 TO STA 945+00
ROLL 7i PLAN - FM1385 TO WEST OF TEEL PKWY- STA 945+00 TO STA1045+00
ROLL 8i PLAN - WEST OF TEEL PKWY TO WEST OF CR26- STA1045+00 TO STA1121+50
ROLL 9i TYPICAL SECTIONS - CROSS STREETS
ROLL 10i TYPICAL SECTIONS - CROSS STREETS
ROLL 11i HORIZONTAL ALIGNMENT DATA - MAIN LANES, RAMPS & CROSS STREETS
ROLL 12i HORIZONTAL ALIGNMENT DATA - MAIN LANES, RAMPS & CROSS STREETS
ROLL 13i PROFILES - MAIN LANES, RAMPS & CROSS STREETS
ROLL 14i PROFILES - MAIN LANES, RAMPS & CROSS STREETS
ROLL 15i PROFILES - CROSS STREETS

PROJECT LENGTH = 14.72 MILES

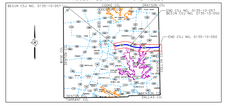

LOCATION MAP
N.T.S.

100% SUBMITTAL

PREPARED BY AECOM
UNDER THE SUPERVISION OF:

RAJESH JANARTHANAN, P.E.
(TX PE NO. 99487)



DATE SUBMITTED
4/21/2017

DATE APPROVED

DATE REVISED

NOT INTENDED FOR CONSTRUCTION, BIDDING, OR PERMIT PURPOSES

ROLL 9 OF 15

AECOM TECHNICAL SERVICES, INC.
1900 N. STEMMONS FWY., SUITE 4000
DALLAS, TEXAS 75207
WWW.AECOM.COM
TBPE REG. NO. F-3580

Texas Department of Transportation
© 2014 by Texas Department of Transportation. All rights reserved.

TEXAS DEPARTMENT OF TRANSPORTATION
DALLAS DISTRICT

JAMES K. SELMAN, P.E., DISTRICT ENGINEER
US 380 DESIGN SCHEMATIC, DENTON COUNTY

CSJ NO. 0135-10-057
FROM LOOP 288 TO US 377

CSJ NO. 0135-10-050
FROM US 377 TO WEST OF CR 26

DESIGN SPEED
US 380 MAINLANES = 45 MPH
RAMPS = 35 MPH
CROSS STREETS = VARIES(SEE PROFILE SHEETS)
U-TURNS = 15 MPH

2020	2040
AVERAGE DAILY TRAFFIC = (OPENING) (20-YR)	
49750	74850


FUNCTIONAL CLASSIFICATION
URBAN PRINCIPAL ARTERIAL

DESIGN SCHEMATIC

INDEX OF SHEETS:

	PLATE
ROLL 1:	PLAN - LOOP 288 TO EAST OF LAKEVIEW BLVD- STA 344+25 TO STA 435+00
ROLL 2:	PLAN - EAST OF LAKEVIEW BLVD TO WEST OF ROCKHILL RD - STA 435+00 TO STA 535+00
ROLL 3:	PLAN - WEST OF ROCKHILL RD TO EAST OF US377- STA 535+00 TO STA 640+00
ROLL 4:	PLAN - EAST OF US377 TO EAST OF FM2931- STA 640+00 TO STA 745+00
ROLL 5:	PLAN - EAST OF FM2931 TO NAVO RD- STA 745+00 TO STA 845+00
ROLL 6:	PLAN - NAVO RD TO FM1385- STA 845+00 TO STA 945+00
ROLL 8:	PLAN - WEST OF TEEL PKWY TO WEST OF CR26- STA1045+00 TO STA1121+50
ROLL 9:	TYPICAL SECTIONS - CROSS STREETS
ROLL 10:	TYPICAL SECTIONS - CROSS STREETS
ROLL 11:	HORIZONTAL ALIGNMENT DATA - MAIN LANES, RAMPS & CROSS STREETS
ROLL 12:	HORIZONTAL ALIGNMENT DATA - MAIN LANES, RAMPS & CROSS STREETS
ROLL 13:	PROFILES - MAIN LANES, RAMPS & CROSS STREETS
ROLL 14:	PROFILES - MAIN LANES, RAMPS & CROSS STREETS
ROLL 15:	PROFILES - CROSS STREETS

PROJECT LENGTH = 14.72 MILES

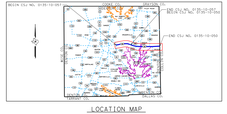

LOCATION MAP

HORZ SCALE 1"=2000'
200 0 200

100% SUBMITTAL

PREPARED BY AECOM
UNDER THE SUPERVISION OF:

RAJESH JANARTHANAN, P.E.
(TX PE NO. 99487)

DATE SUBMITTED
4/21/2017

DATE APPROVED

DATE REVISED


NOT INTENDED FOR CONSTRUCTION, BIDDING, OR PERMIT PURPOSES


ROLL 10 OF 15


Texas Department of Transportation
© 2017 by Texas Department of Transportation. All rights reserved.

AECOM


AECOM TECHNICAL SERVICES, INC.
7800 N. STEMMONS FWY., SUITE 6000
DALLAS, TEXAS 75247
WWW.AECOM.COM
TBPE REG. NO. F-3580

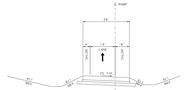


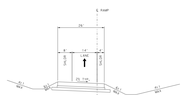


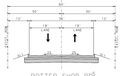




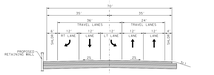


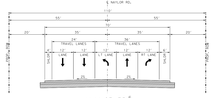


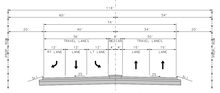



NOTES:
1. PLATE NEEDS SHOWN FOR EXISTING UNDER PROPOSED WORK REVISED, NO CROSSWALKS RECOMMENDED.
2. ROADS SIGNED TYPICAL SECTIONS ARE BASED ON TOWN OF FRISCO DATA.
3. ROADS SIGNED TYPICAL SECTIONS ARE BASED ON TOWN OF LITTLE ELM DATA.
4. ROADS SIGNED TYPICAL SECTIONS ARE BASED ON TOWN OF CROSS ROADS DATA.

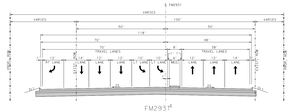


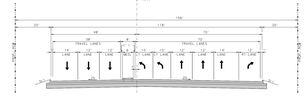


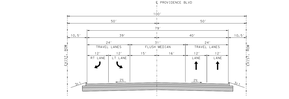

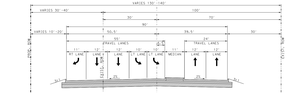


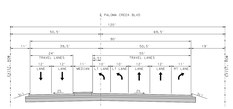


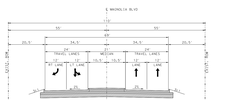


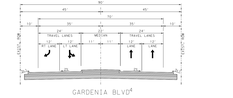




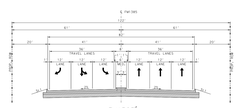

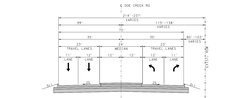

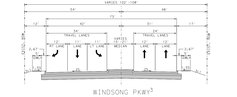

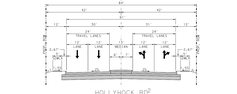

TEXAS DEPARTMENT OF TRANSPORTATION
DALLAS DISTRICT

JAMES K. SELMAN, P.E., DISTRICT ENGINEER
US 380 DESIGN SCHEMATIC, DENTON COUNTY

CSJ NO. 0135-10-057
FROM LOOP 288 TO US 377

CSJ NO. 0135-10-050
FROM US 377 TO WEST OF CR 26

DESIGN SPEED
US 380 MAINLANES = 45 MPH
US 377 MAINLANES = 35 MPH
RAMPS = 35 MPH
CROSS STREETS = VARIES(SEE PROFILE SHEETS)
U-TURNS = 15 MPH

2020	2040
AVERAGE DAILY TRAFFIC = (OPENING) (20-YR)	
49750	74850


FUNCTIONAL CLASSIFICATION
URBAN PRINCIPAL ARTERIAL

DESIGN SCHEMATIC

INDEX OF SHEETS:

	PLATE
ROLL 1:	PLAN - LOOP 288 TO EAST OF LAKEVIEW BLVD- STA 344+25 TO STA 435+00
ROLL 2:	PLAN - EAST OF LAKEVIEW BLVD TO WEST OF ROCKHILL RD - STA 435+00 TO STA 535+00
ROLL 3:	PLAN - WEST OF ROCKHILL RD TO EAST OF US377- STA 535+00 TO STA 640+00
ROLL 4:	PLAN - EAST OF US377 TO EAST OF FM2931- STA 640+00 TO STA 745+00
ROLL 5:	PLAN - EAST OF FM2931 TO NAVO RD- STA 745+00 TO STA 845+00
ROLL 6:	PLAN - NAVO RD TO FM1385- STA 845+00 TO STA 945+00
ROLL 8:	PLAN - WEST OF TEEL PKWY TO WEST OF CR26- STA1045+00 TO STA1121+50
ROLL 9:	TYPICAL SECTIONS - CROSS STREETS
ROLL 10:	TYPICAL SECTIONS - CROSS STREETS
ROLL 11:	HORIZONTAL ALIGNMENT DATA - MAIN LANES, RAMPS & CROSS STREETS
ROLL 12:	HORIZONTAL ALIGNMENT DATA - MAIN LANES, RAMPS & CROSS STREETS
ROLL 13:	PROFILES - MAIN LANES, RAMPS & CROSS STREETS
ROLL 14:	PROFILES - MAIN LANES, RAMPS & CROSS STREETS
ROLL 15:	PROFILES - CROSS STREETS

PROJECT LENGTH = 14.72 MILES

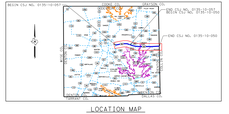

LOCATION MAP

HORZ SCALE 1"=2000'
200 0 200

100% SUBMITTAL

PREPARED BY AECOM
UNDER THE SUPERVISION OF:

RAJESH JANARTHANAN, P.E.
(TX PE NO. 99487)

DATE SUBMITTED
4/21/2017

DATE APPROVED

DATE REVISED

NOT INTENDED FOR CONSTRUCTION, BIDDING, OR PERMIT PURPOSES

ROLL 10 OF 15

Texas Department of Transportation
© 2017 by Texas Department of Transportation. All rights reserved.

AECOM

AECOM TECHNICAL SERVICES, INC.
7800 N. STEMMONS FWY., SUITE 6000
DALLAS, TEXAS 75247
WWW.AECOM.COM
TBPE REG. NO. F-3580

TEXAS DEPARTMENT OF TRANSPORTATION
DALLAS DISTRICT

JAMES K. SELMAN, P.E., DISTRICT ENGINEER
US 380 DESIGN SCHEMATIC, DENTON COUNTY

CSJ NO. 0135-10-057
FROM LOOP 288 TO US 377

CSJ NO. 0135-10-050
FROM US 377 TO WEST OF CR 26

DESIGN SPEED
US 380 MAINLANES = 45 MPH
US 380 FRONTAGE ROADS = 35 MPH
RAMPS = 35 MPH
CROSS STREETS = VARIES(SEE PROFILE SHEETS)
U-TURNS = 15 MPH

2020	2040
AVERAGE DAILY TRAFFIC = (OPENING) (2D-TR)	
49750	74850


FUNCTIONAL CLASSIFICATION
URBAN PRINCIPAL ARTERIAL

DESIGN SCHEMATIC

INDEX OF SHEETS:

ROLL 1: PLAN - LOOP 288 TO EAST OF LAKEVIEW BLVD- STA 344+25 TO STA 435+00
ROLL 2: PLAN - EAST OF LAKEVIEW BLVD TO WEST OF ROCKHILL RD - STA 435+00 TO STA 535+00
ROLL 3: PLAN - WEST OF ROCKHILL RD TO EAST OF US377- STA 535+00 TO STA 640+00
ROLL 4: PLAN - EAST OF US377 TO EAST OF FM2931- STA 640+00 TO STA 745+00
ROLL 5: PLAN - EAST OF FM2931 TO NAVO RD- STA 745+00 TO STA 845+00
ROLL 6: PLAN - NAVO RD TO FM1385- STA 845+00 TO STA 945+00
ROLL 7: PLAN - FM1385 TO WEST OF CR26- STA 945+00 TO STA1045+00
ROLL 8: PLAN - WEST OF TEEL PKWY TO WEST OF CR26- STA1045+00 TO STA1121+50
ROLL 9: TYPICAL SECTIONS - CROSS STREETS
ROLL 10: TYPICAL SECTIONS - CROSS STREETS
ROLL 11: HORIZONTAL ALIGNMENT DATA - MAIN LANES, RAMPS & CROSS STREETS
ROLL 12: HORIZONTAL ALIGNMENT DATA - MAIN LANES, RAMPS & CROSS STREETS
ROLL 13: PROFILES - MAIN LANES, RAMPS & CROSS STREETS
ROLL 14: PROFILES - MAIN LANES, RAMPS & CROSS STREETS
ROLL 15: PROFILES - CROSS STREETS

PROJECT LENGTH = 14.72 MILES

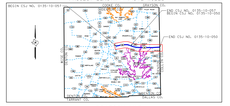

LOCATION MAP
N.T.S.

HORIZ SCALE 1"=2000'
2000 0 2000

100% SUBMITTAL

PREPARED BY AECOM
UNDER THE SUPERVISION OF:

RAJESH JANARTHANAN, P.E.
(TX PE NO. 99487)

DATE SUBMITTED
4/21/2017

DATE APPROVED

DATE REVISED

NOT INTENDED FOR CONSTRUCTION, BIDDING, OR PERMIT PURPOSES

ROLL 11 OF 15

Texas Department of Transportation
© 2016 by Texas Department of Transportation, all rights reserved.

AECOM TECHNICAL SERVICES, INC.
1900 N. STEMMONS FWY., SUITE 4000
DALLAS, TEXAS 75207
FIRM: AECOM
TBPE REG. NO. F-3580

MAINLANE CURVE DATA - US380

Beginning stnnn:US380NL description
Point USCBC0001 = X, 2,405,015.5625 ' , 7,135,546.1092 Srvy 3242+82.41
Course from USNL3001 to PC USCBNL1 = N 89° 58' 15.90" E Dist 5,844.9750

Curve Data
Curve USCBNL1
Delta = 0° 54' 09" E (Rt)
Degree Curve = 0° 30' 00"
Radius = 11,459.191.3549 '
Tangent = 90.2147 '
Length = 180.4294 '
Chord = 180.4294 '
Course In = N 00° 01' 51" W
Course Out = N 00° 56' 00" E
Point Beor = N 89° 58' 09" E
Point Eccn = 0.0000

































Point Beor = N 89° 58' 09" E
Point Eccn = 0.0000
Course from PT USCBNL34 to PC USCBNL35 = N 89° 58' 09" E Dist 5,844.9750

Curve Data
Curve USCBNL35
Delta = 0° 54' 09" E (Rt)
Degree Curve = 0° 30' 00"
Radius = 11,459.191.3549 '
Tangent = 90.2147 '
Length = 180.4294 '
Chord = 180.4294 '
Course In = N 00° 01' 51" W
Course Out = N 00° 56' 00" E

































TEXAS DEPARTMENT OF TRANSPORTATION
DALLAS DISTRICT

JAMES K. SELMAN, P.E., DISTRICT ENGINEER
US 380 DESIGN SCHEMATIC, DENTON COUNTY

CSJ NO. 0135-10-057
FROM LOOP 288 TO US 377

CSJ NO. 0135-10-050
FROM US 377 TO WEST OF CR 26

DESIGN SPEED
US 380 MAINLANES = 45 MPH
US 380 FRONTAGE ROADS = 30 MPH
RAMPS = 35 MPH
CROSS STREETS = VARIES(SEE PROFILE SHEETS)
U-TURNS = 15 MPH


2020 2040
AVERAGE DAILY TRAFFIC + (OPENING) (2D-TR)
49750 74850

FUNCTIONAL CLASSIFICATION
URBAN PRINCIPAL ARTERIAL

DESIGN SCHEMATIC

INDEX OF SHEETS:
ROLL 1: PLAN - LOOP 288 TO EAST OF LAKEVIEW BLVD- STA 344+25 TO STA 435+00
ROLL 2: PLAN - EAST OF LAKEVIEW BLVD TO WEST OF ROCKHILL RD - STA 435+00 TO STA 535+00
ROLL 3: PLAN - WEST OF ROCKHILL RD TO EAST OF US377- STA 535+00 TO STA 640+00
ROLL 4: PLAN - EAST OF US377 TO EAST OF FM2931- STA 640+00 TO STA 745+00
ROLL 5: PLAN - EAST OF FM2931 TO NAVO RD- STA 745+00 TO STA 845+00
ROLL 6: PLAN - NAVO RD TO FM1385- STA 845+00 TO STA 945+00
ROLL 7: PLAN - FM1385 TO WEST OF TEEL PKWY- STA 945+00 TO STA1045+00
ROLL 8: PLAN - WEST OF TEEL PKWY TO WEST OF CR26- STA1045+00 TO STA1121+50
ROLL 9: TYPICAL SECTIONS - CROSS STREETS
ROLL 10: TYPICAL SECTIONS - CROSS STREETS
ROLL 11: HORIZONTAL ALIGNMENT DATA - MAIN LANES, RAMPS & CROSS STREETS
ROLL 12: HORIZONTAL ALIGNMENT DATA - MAIN LANES, RAMPS & CROSS STREETS
ROLL 13: PROFILES - MAIN LANES, RAMPS & CROSS STREETS
ROLL 14: PROFILES - MAIN LANES, RAMPS & CROSS STREETS
ROLL 15: PROFILES - CROSS STREETS

PROJECT LENGTH = 14.72 MILES

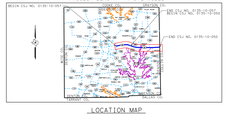

LOCATION MAP
N.T.S.

HORZ SCALE 1"=200'
200 0 200

100% SUBMITTAL

PREPARED BY AECOM
UNDER THE SUPERVISION OF:

RAJESH JANARTHANAN, P.E.
(TX PE NO. 99487)

DATE SUBMITTED
4/21/2017

DATE APPROVED

DATE REVISED

NOT INTENDED FOR CONSTRUCTION, BIDDING, OR PERMIT PURPOSES

© 2017 Texas Department of Transportation. All rights reserved.

AECOM TECHNICAL SERVICES, INC.
1950 N. STEMMONS FWY., SUITE 6000
DALLAS, TEXAS 75207
FIRM #10386
TBPE REG. NO. F-3580

RAMP CURVE DATA

TEEL EB ENTRANCE



























































































































Point HOLLYHOCKPOT ... N 6,466,170.4324 E ... 1,175,170.4759 Elev ... 10:00:00
Course from HOLLYHOCKPOT to HOLLYHOCK2 is NE 89° 35' 03.07" E Dist 212.6250
Point HOLLYHOCK2 ... N 6,466,169.2998 E ... 1,175,382.9009 Elev ... 10:03:33

Ending stnnn HOLLYHOCK description

TEEL PKWY

Beginning stnnn TEEL description
Point TEELPOT ... N 6,470,170.7478 E ... 1,175,205.2971 Elev ... 10:00:00
Course from TEELPOT to PC TEEL-1 is 90° 00' 00.00" E Dist 1,104.7063

Curve Data
Curve TEEL-1 ... PI N 6,470,170.7478 E ... 1,176,309.7034
Delta 90° 00' 00.00" (RT) ... Tangent 1,104.7063 ... Chord 1561.7000
Degree Curve 3° 40' 00.00" ... Long Chord 1561.7000 ... Radius 1561.7000
Course from PT TEEL-1 to PC TEEL-2 is 90° 00' 00.00" E Dist 1,104.7063
Point TEELEOT ... N 6,470,170.7478 E ... 1,177,414.4097 Elev ... 10:00:00

Ending stnnn TEEL description

LEGACY DRIVE


Beginning stnnn LEGACY description
Point LEGACYPOT ... N 6,474,796.7907 E ... 1,175,474.3969
Course from LEGACYPOT to PC LEGACY-1 is N 01° 52.29" E Dist 4586.9968

Curve Data
Curve LEGACY-1 ... PI N 6,474,796.7907 E ... 1,132,601.2363
Delta 1° 52' 29.00" (RT) ... Tangent 4586.9968 ... Chord 9173.9936
Degree Curve 0° 37' 30.00" ... Long Chord 9173.9936 ... Radius 9173.9936
Course from PT LEGACY-1 to PC LEGACY-2 is N 01° 52.29" E Dist 4586.9968
Point LEGACYEOT ... N 6,479,383.7875 E ... 1,132,681.2363 Elev ... 10:04:44.80

Ending stnnn LEGACY description

TEXAS DEPARTMENT OF TRANSPORTATION
DALLAS DISTRICT
JAMES K. SELMAN, P.E., DISTRICT ENGINEER
US 380 DESIGN SCHEMATIC, DENTON COUNTY
CSJ NO. 0135-10-057
FROM LOOP 288 TO US 377
CSJ NO. 0135-10-050
FROM US 377 TO WEST OF CR 26
DESIGN SPEED
US 380 MAINLANES = 45 MPH
US 380 FRONTAGE ROADS = 30 MPH
RAMPS = 35 MPH
CROSS STREETS = VARIES(SEE PROFILE SHEETS)
U-TURNS = 15 MPH
2020 2040
AVERAGE DAILY TRAFFIC + (OPENING) (2D-TR)
49750 74850
FUNCTIONAL CLASSIFICATION
URBAN PRINCIPAL ARTERIAL
DESIGN SCHEMATIC

INDEX OF SHEETS:
ROLL 1: PLAN - LOOP 288 TO EAST OF LAKEVIEW BLVD- STA 344+25 TO STA 435+00
ROLL 2: PLAN - EAST OF LAKEVIEW BLVD TO WEST OF ROCKHILL RD - STA 435+00 TO STA 535+00
ROLL 3: PLAN - WEST OF ROCKHILL RD TO EAST OF US377- STA 535+00 TO STA 640+00
ROLL 4: PLAN - EAST OF US377 TO EAST OF FM2931- STA 640+00 TO STA 745+00
ROLL 5: PLAN - EAST OF FM2931 TO NAVO RD- STA 745+00 TO STA 845+00
ROLL 6: PLAN - NAVO RD TO FM1385- STA 845+00 TO STA 945+00
ROLL 7: PLAN - FM1385 TO WEST OF TEEL PKWY- STA 945+00 TO STA1045+00
ROLL 8: PLAN - WEST OF TEEL PKWY TO WEST OF CR26- STA1045+00 TO STA1121+50
ROLL 9: TYPICAL SECTIONS - CROSS STREETS
ROLL 10: TYPICAL SECTIONS - CROSS STREETS
ROLL 11: HORIZONTAL ALIGNMENT DATA - MAIN LANES, RAMPS & CROSS STREETS
ROLL 12: HORIZONTAL ALIGNMENT DATA - MAIN LANES, RAMPS & CROSS STREETS
ROLL 13: PROFILES - MAIN LANES, RAMPS & CROSS STREETS
ROLL 14: PROFILES - MAIN LANES, RAMPS & CROSS STREETS
ROLL 15: PROFILES - CROSS STREETS
PROJECT LENGTH = 14.72 MILES

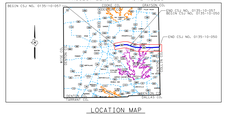

LOCATION MAP
N.T.S.
HORZ SCALE 1"=200'
200 0 200
100% SUBMITTAL
PREPARED BY AECOM
UNDER THE SUPERVISION OF:
RAJESH JANARTHANAN, P.E

TEXAS DEPARTMENT OF TRANSPORTATION
DALLAS DISTRICT

JAMES K. SELMAN, P.E., DISTRICT ENGINEER

US 380 DESIGN SCHEMATIC, DENTON COUNTY

CSJ NO. 0135-10-057
FROM LOOP 288 TO US 377

CSJ NO. 0135-10-050
FROM US 377 TO WEST OF CR 26

DESIGN SPEED
US 380 MAINLANES = 45 MPH
US 380 FRONTAGE ROADS = 35 MPH
RAMPS = 35 MPH
CROSS STREETS = VARIES(SEE PROFILE SHEETS)
U-TURNS = 15 MPH

2020	2040
AVERAGE DAILY TRAFFIC = (OPENING) (2D-TR)	
49750	74850


FUNCTIONAL CLASSIFICATION
URBAN PRINCIPAL ARTERIAL

DESIGN SCHEMATIC

INDEX OF SHEETS:

ROLL 1: PLAN - LOOP 288 TO EAST OF LAKEVIEW BLVD- STA 344+25 TO STA 435+00
ROLL 2: PLAN - EAST OF LAKEVIEW BLVD TO - STA 435+00 TO STA 535+00
WEST OF ROCKHILL RD
ROLL 3: PLAN - WEST OF ROCKHILL RD TO EAST OF US377- STA 535+00 TO STA 640+00
ROLL 4: PLAN - EAST OF US377 TO EAST OF FM2931- STA 640+00 TO STA 745+00
ROLL 5: PLAN - EAST OF FM2931 TO NAVO RD- STA 745+00 TO STA 845+00
ROLL 6: PLAN - NAVO RD TO FM1385- STA 845+00 TO STA 945+00
ROLL 7: PLAN - EAST OF FM1385 TO WEST OF TEEL PKWY TO STA1045+00 TO STA1045+00
ROLL 8: PLAN - WEST OF TEEL PKWY TO WEST OF CR26- STA1045+00 TO STA1121+50
ROLL 9: TYPICAL SECTIONS - CROSS STREETS
ROLL 10: TYPICAL SECTIONS - CROSS STREETS
ROLL 11: HORIZONTAL ALIGNMENT DATA - MAIN LANES, RAMPS & CROSS STREETS
ROLL 12: HORIZONTAL ALIGNMENT DATA - MAIN LANES, RAMPS & CROSS STREETS
ROLL 13: PROFILES - MAIN LANES, RAMPS & CROSS STREETS
ROLL 14: PROFILES - MAIN LANES, RAMPS & CROSS STREETS
ROLL 15: PROFILES - CROSS STREETS

PROJECT LENGTH = 14.72 MILES

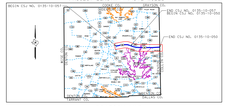

LOCATION MAP
N.T.S.

HORZ SCALE 1"=200'

100% SUBMITTAL

PREPARED BY AECOM
UNDER THE SUPERVISION OF:

RAJESH JANARTHANAN, P.E.
(TX PE NO. 99487)

DATE SUBMITTED
4/21/2017

DATE APPROVED

DATE REVISED


NOT INTENDED FOR CONSTRUCTION, BIDDING, OR PERMIT PURPOSES

ROLL 13 OF 15


Texas Department of Transportation
© 2014 by Texas Department of Transportation, all rights reserved.

AECOM TECHNICAL SERVICES, INC.
1950 N. STEMMONS FWY, SUITE 6000
DALLAS, TEXAS 75207
PHONE: (214) 638-0145
TBPE REG. NO. F-3580


US380 PROFILE @ FM720 INTERSECTION

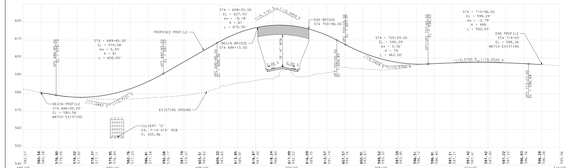


US380 WB ENTRANCE RAMP PROFILE @ FM720 INTERSECTION

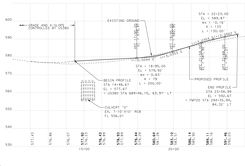


US380 WB EXIT RAMP PROFILE @ FM720 INTERSECTION

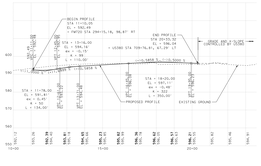


US380 EB EXIT RAMP PROFILE @ FM720 INTERSECTION

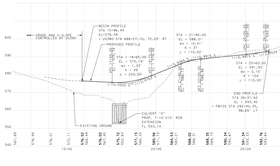


US380 EB ENTRANCE RAMP PROFILE @ FM720 INTERSECTION

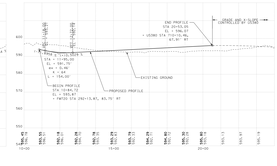


FM720 INTERSECTION (40mph)

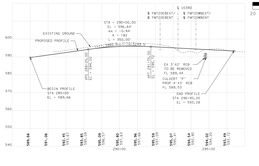


US380 PROFILE @ FM423 INTERSECTION

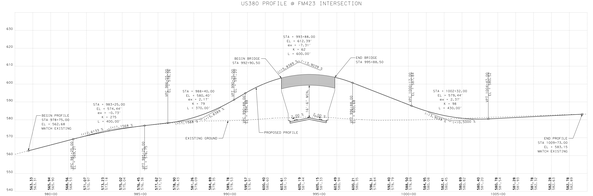


US380 WB ENTRANCE RAMP PROFILE @ FM423 INTERSECTION

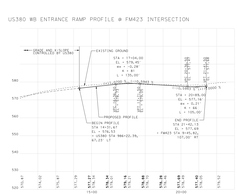


US380 WB EXIT RAMP PROFILE @ FM423 INTERSECTION

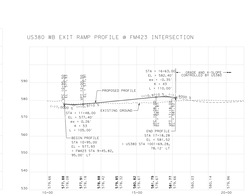


US380 EB EXIT RAMP PROFILE @ FM423 INTERSECTION

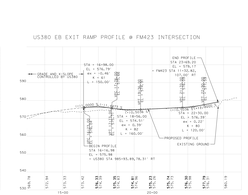


US380 EB ENTRANCE RAMP PROFILE @ FM423 INTERSECTION

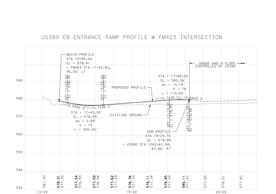


FM423 INTERSECTION (40mph)

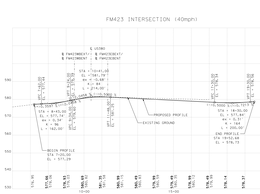


US380 PROFILE @ NAVO RD INTERSECTION

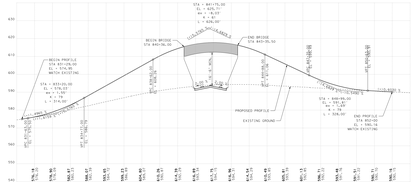


US380 EB ENTRANCE RAMP PROFILE @ NAVO RD INTERSECTION

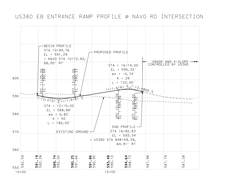


US380 EB EXIT RAMP PROFILE @ NAVO RD INTERSECTION

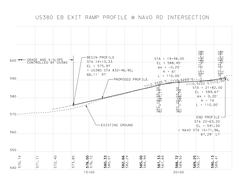


US380 WB ENTRANCE RAMP PROFILE @ NAVO RD INTERSECTION

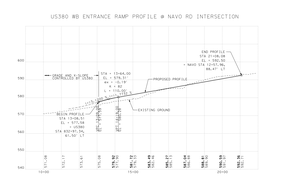

US380 WB EXIT RAMP PROFILE @ NAVO RD INTERSECTION

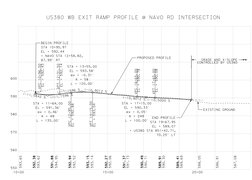

NAVO RD INTERSECTION (40mph)

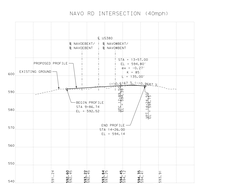

HORZ SCALE 1"=100'
VERT SCALE 1"=10'

TEXAS DEPARTMENT OF TRANSPORTATION
DALLAS DISTRICT

JAMES K. SELMAN, P.E., DISTRICT ENGINEER
US 380 DESIGN SCHEMATIC, DENTON COUNTY

CSJ NO. 0135-10-057
FROM LOOP 288 TO US 377

CSJ NO. 0135-10-050
FROM US 377 TO WEST OF CR 26

DESIGN SPEED
US 380 MAINLANES = 45 MPH
US 380 FRONTAGE ROADS = 35 MPH
RAMPS = 35 MPH
CROSS STREETS = VARIES(SEE PROFILE SHEETS)
U-TURNS = 15 MPH


2020 AVERAGE DAILY TRAFFIC = (OPENING) (2D-TR) 49750
2040 74850

FUNCTIONAL CLASSIFICATION
URBAN PRINCIPAL ARTERIAL

DESIGN SCHEMATIC

INDEX OF SHEETS:
ROLL 1: PLAN - LOOP 288 TO EAST OF LAKEVIEW BLVD- STA 344+25 TO STA 435+00
ROLL 2: PLAN - EAST OF LAKEVIEW BLVD TO - STA 435+00 TO STA 535+00
WEST OF ROCKHILL RD
ROLL 3: PLAN - WEST OF ROCKHILL RD TO EAST OF US377- STA 535+00 TO STA 640+00
ROLL 4: PLAN - EAST OF US377 TO EAST OF FM2931- STA 640+00 TO STA 745+00
ROLL 5: PLAN - EAST OF FM2931 TO NAVO RD- STA 745+00 TO STA 845+00
ROLL 6: PLAN - NAVO RD TO FM1385- STA 845+00 TO STA 945+00
ROLL 7: PLAN - EAST OF FM1385 TO WEST OF TEEL PKWY TO STA1045+00 TO STA1045+00
ROLL 8: PLAN - WEST OF TEEL PKWY TO WEST OF CR26- STA1045+00 TO STA1121+50
ROLL 9: TYPICAL SECTIONS - CROSS STREETS
ROLL 10: TYPICAL SECTIONS - CROSS STREETS
ROLL 11: HORIZONTAL ALIGNMENT DATA - MAIN LANES, RAMPS & CROSS STREETS
ROLL 12: HORIZONTAL ALIGNMENT DATA - MAIN LANES, RAMPS & CROSS STREETS
ROLL 13: PROFILES - MAIN LANES, RAMPS & CROSS STREETS
ROLL 14: PROFILES - MAIN LANES, RAMPS & CROSS STREETS
ROLL 15: PROFILES - CROSS STREETS

PROJECT LENGTH = 14.72 MILES

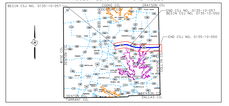

LOCATION MAP
N.T.S.

HORZ SCALE 1"=200'

100% SUBMITTAL

PREPARED BY AECOM
UNDER THE SUPERVISION OF:

RAJESH JANARTHANAN, P.E.
(TX PE NO. 99487)

DATE SUBMITTED
4/21/2017

DATE APPROVED

DATE REVISED

NOT INTENDED FOR CONSTRUCTION, BIDDING, OR PERMIT PURPOSES

ROLL 13 OF 15

Texas Department of Transportation
© 2014 by Texas Department of Transportation, all rights reserved.

AECOM TECHNICAL SERVICES, INC.
1950 N. STEMMONS FWY, SUITE 6000
DALLAS, TEXAS 75207
PHONE: (214) 638-0145
TBPE REG. NO. F-3580

TEXAS DEPARTMENT OF TRANSPORTATION
DALLAS DISTRICT

JAMES K. SELMAN, P.E., DISTRICT ENGINEER

US 380 DESIGN SCHEMATIC, DENTON COUNTY

CSJ NO. 0135-10-057
FROM LOOP 288 TO US 377

CSJ NO. 0135-10-050
FROM US 377 TO WEST OF CR 26

DESIGN SPEED
US 380 MAINLANES = 45 MPH
US 380 FRONTAGE ROADS = 35 MPH
RAMPS = 35 MPH
CROSS STREETS = VARIES(SEE PROFILE SHEETS)
U-TURNS = 15 MPH

2020	2040
AVERAGE DAILY TRAFFIC = (OPENING) (2D-TR)	
49750	74850


FUNCTIONAL CLASSIFICATION
URBAN PRINCIPAL ARTERIAL

DESIGN SCHEMATIC

INDEX OF SHEETS:

ROLL 2i: PLAN - LOOP 288 TO EAST OF LAKEVIEW BLVD- STA 344+25 TO STA 435+00
ROLL 2i: PLAN - EAST OF LAKEVIEW BLVD TO WEST OF ROCKHILL RD - STA 435+00 TO STA 535+00
ROLL 3i: PLAN - WEST OF ROCKHILL RD TO EAST OF US377- STA 535+00 TO STA 640+00
ROLL 4i: PLAN - EAST OF US377 TO EAST OF FM2931- STA 640+00 TO STA 745+00
ROLL 5i: PLAN - EAST OF FM2931 TO NAVO RD- STA 745+00 TO STA 845+00
ROLL 6i: PLAN - NAVO RD TO FM1385- STA 845+00 TO STA 945+00
ROLL 7i: PLAN - FM1385 TO WEST OF CR26- STA 945+00 TO STA1045+00
ROLL 8i: PLAN - WEST OF TEEL PKWY TO WEST OF CR26- STA1045+00 TO STA1121+50
ROLL 9i: TYPICAL SECTIONS - CROSS STREETS
ROLL 10i: TYPICAL SECTIONS - CROSS STREETS
ROLL 11i: HORIZONTAL ALIGNMENT DATA - MAIN LANES, RAMPS & CROSS STREETS
ROLL 12i: HORIZONTAL ALIGNMENT DATA - MAIN LANES, RAMPS & CROSS STREETS
ROLL 13i: PROFILES - MAIN LANES, RAMPS & CROSS STREETS
ROLL 14i: PROFILES - MAIN LANES, RAMPS & CROSS STREETS
ROLL 15i: PROFILES - CROSS STREETS

PROJECT LENGTH = 14.72 MILES

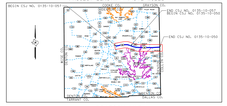

LOCATION MAP
N.T.S.

100% SUBMITTAL

PREPARED BY AECOM
UNDER THE SUPERVISION OF:

RAJESH JANARTHANAN, P.E.
(TX PE NO. 99487)

DATE SUBMITTED
4/21/2017

DATE APPROVED

DATE REVISED


NOT INTENDED FOR CONSTRUCTION, BIDDING, OR PERMIT PURPOSES

ROLL 14 OF 15


© 2016 by Texas Department of Transportation; all rights reserved.

AECOM TECHNICAL SERVICES, INC.
1950 N. STEMMONS FWY, SUITE 6000
DALLAS, TEXAS 75207
PHONE: (214) 638-0145
TBPE REG. NO. F-3580


US380 PROFILE @ TEEL PKWY INTERSECTION

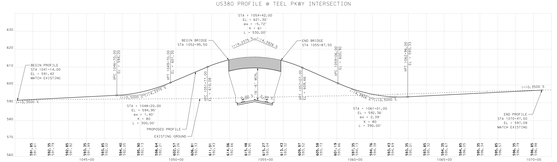


US380 WB ENTRANCE RAMP PROFILE @ TEEL PKWY INTERSECTION

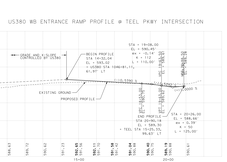


US380 WB EXIT RAMP PROFILE @ TEEL PKWY INTERSECTION

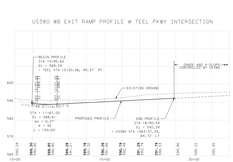


US380 EB EXIT RAMP PROFILE @ TEEL PKWY INTERSECTION

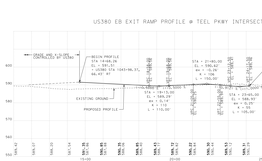

US380 EB ENTRANCE RAMP PROFILE @ TEEL PKWY INTERSECTION

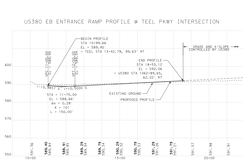


TEEL PKWY INTERSECTION (40mph)

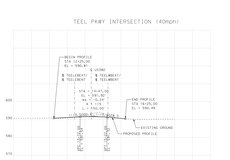


HORZ SCALE: 1"=100'
VERT SCALE: 1"=10'


US380 PROFILE @ LEGACY DR INTERSECTION

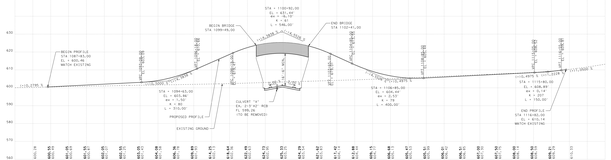


US380 EB ENTRANCE RAMP PROFILE @ LEGACY DR INTERSECTION

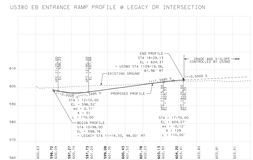


US380 EB EXIT RAMP PROFILE @ LEGACY DR INTERSECTION

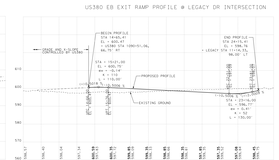


US380 WB ENTRANCE RAMP PROFILE @ LEGACY DR INTERSECTION

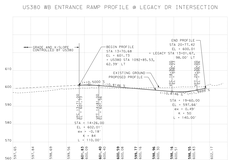


US380 WB EXIT RAMP PROFILE @ LEGACY DR INTERSECTION

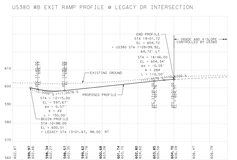


LEGACY DR INTERSECTION (40mph)

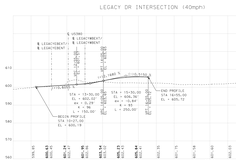


US377 EBEXT (25mph)
(ROLLING TERRAIN)

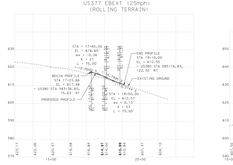


US377 WBENT (25mph)
(ROLLING TERRAIN)

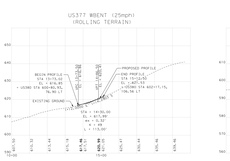


POTTER SHOP RD (30mph)

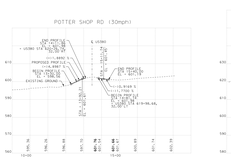


FM424 (30mph)

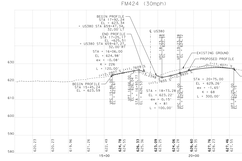


FM2931 (30mph)

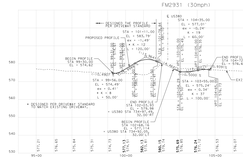

PROVIDENCE BLVD (30mph)

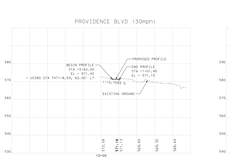

MAGNOLIA BLVD (30mph)

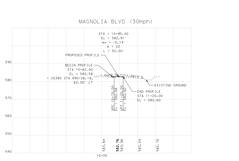

TEXAS DEPARTMENT OF TRANSPORTATION
DALLAS DISTRICT

JAMES K. SELMAN, P.E., DISTRICT ENGINEER

US 380 DESIGN SCHEMATIC, DENTON COUNTY

CSJ NO. 0135-10-057
FROM LOOP 288 TO US 377

CSJ NO. 0135-10-050
FROM US 377 TO WEST OF CR 26

DESIGN SPEED
US 380 MAINLANES = 45 MPH
US 380 FRONTAGE ROADS = 35 MPH
RAMPS = 35 MPH
CROSS STREETS = VARIES(SEE PROFILE SHEETS)
U-TURNS = 15 MPH


2020 AVERAGE DAILY TRAFFIC = (OPENING) (2D-TR) 49750
2040 74850

FUNCTIONAL CLASSIFICATION
URBAN PRINCIPAL ARTERIAL

DESIGN SCHEMATIC

INDEX OF SHEETS:
ROLL 2i: PLAN - LOOP 288 TO EAST OF LAKEVIEW BLVD- STA 344+25 TO STA 435+00
ROLL 2i: PLAN - EAST OF LAKEVIEW BLVD TO WEST OF ROCKHILL RD - STA 435+00 TO STA 535+00
ROLL 3i: PLAN - WEST OF ROCKHILL RD TO EAST OF US377- STA 535+00 TO STA 640+00
ROLL 4i: PLAN - EAST OF US377 TO EAST OF FM2931- STA 640+00 TO STA 745+00
ROLL 5i: PLAN - EAST OF FM2931 TO NAVO RD- STA 745+00 TO STA 845+00
ROLL 6i: PLAN - NAVO RD TO FM1385- STA 845+00 TO STA 945+00
ROLL 7i: PLAN - FM1385 TO WEST OF CR26- STA 945+00 TO STA1045+00
ROLL 8i: PLAN - WEST OF TEEL PKWY TO WEST OF CR26- STA1045+00 TO STA1121+50
ROLL 9i: TYPICAL SECTIONS - CROSS STREETS
ROLL 10i: TYPICAL SECTIONS - CROSS STREETS
ROLL 11i: HORIZONTAL ALIGNMENT DATA - MAIN LANES, RAMPS & CROSS STREETS
ROLL 12i: HORIZONTAL ALIGNMENT DATA - MAIN LANES, RAMPS & CROSS STREETS
ROLL 13i: PROFILES - MAIN LANES, RAMPS & CROSS STREETS
ROLL 14i: PROFILES - MAIN LANES, RAMPS & CROSS STREETS
ROLL 15i: PROFILES - CROSS STREETS

PROJECT LENGTH = 14.72 MILES

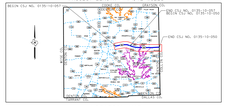

LOCATION MAP
N.T.S.

100% SUBMITTAL

PREPARED BY AECOM
UNDER THE SUPERVISION OF:

RAJESH JANARTHANAN, P.E.
(TX PE NO. 99487)

DATE SUBMITTED
4/21/2017

DATE APPROVED

DATE REVISED

NOT INTENDED FOR CONSTRUCTION, BIDDING, OR PERMIT PURPOSES

ROLL 14 OF 15

© 2016 by Texas Department of Transportation; all rights reserved.

AECOM TECHNICAL SERVICES, INC.
1950 N. STEMMONS FWY, SUITE 6000
DALLAS, TEXAS 75207
PHONE: (214) 638-0145
TBPE REG. NO. F-3580

TEXAS DEPARTMENT OF TRANSPORTATION
DALLAS DISTRICT

JAMES K. SELMAN, P.E., DISTRICT ENGINEER
US 380 DESIGN SCHEMATIC, DENTON COUNTY

CSJ NO. 0135-10-057
FROM LOOP 288 TO US 377

CSJ NO. 0135-10-050
FROM US 377 TO WEST OF CR 26

DESIGN SPEED
US 380 MAINLANES = 45 MPH
US 377 MAINLANES = 50 MPH
RAMPS = 35 MPH
CROSS STREETS = VARIES(SEE PROFILE SHEETS)
U-TURNS = 15 MPH

2020	2040
AVERAGE DAILY TRAFFIC + (OPENING) (2D-TR)	
49750	74850


FUNCTIONAL CLASSIFICATION
URBAN PRINCIPAL ARTERIAL

DESIGN SCHEMATIC

INDEX OF SHEETS:

ROLL 1: PLAN - LOOP 288 TO EAST OF LAKEVIEW BLVD- STA 344+25 TO STA 435+00
ROLL 2: PLAN - EAST OF LAKEVIEW BLVD TO WEST OF ROCKHILL RD - STA 435+00 TO STA 535+00
ROLL 3: PLAN - WEST OF ROCKHILL RD TO EAST OF US377- STA 535+00 TO STA 640+00
ROLL 4: PLAN - EAST OF US377 TO EAST OF FM2931- STA 640+00 TO STA 745+00
ROLL 5: PLAN - EAST OF FM2931 TO NAVO RD- STA 745+00 TO STA 845+00
ROLL 6: PLAN - NAVO RD TO FM1385- STA 845+00 TO STA 945+00
ROLL 7: PLAN - FM1385 TO WEST OF TEEL PKWY- STA 945+00 TO STA1045+00
ROLL 8: PLAN - WEST OF TEEL PKWY TO WEST OF CR26- STA1045+00 TO STA1121+50
ROLL 9: TYPICAL SECTIONS - CROSS STREETS
ROLL 10: TYPICAL SECTIONS - CROSS STREETS
ROLL 11: HORIZONTAL ALIGNMENT DATA - MAIN LANES, RAMPS & CROSS STREETS
ROLL 12: HORIZONTAL ALIGNMENT DATA - MAIN LANES, RAMPS & CROSS STREETS
ROLL 13: PROFILES - MAIN LANES, RAMPS & CROSS STREETS
ROLL 14: PROFILES - MAIN LANES, RAMPS & CROSS STREETS
ROLL 15: PROFILES - CROSS STREETS

PROJECT LENGTH = 14.72 MILES

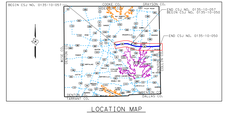

LOCATION MAP
N.T.S.

100% SUBMITTAL

PREPARED BY AECOM
UNDER THE SUPERVISION OF:

RAJESH JANARTHANAN, P.E.
(TX PE NO. 99487)

DATE SUBMITTED
4/21/2017

DATE APPROVED

DATE REVISED

NOT INTENDED FOR CONSTRUCTION, BIDDING, OR PERMIT PURPOSES


ROLL 15 OF 15

Texas Department of Transportation
© 2016 by Texas Department of Transportation, all rights reserved.


AECOM

AECOM TECHNICAL SERVICES, INC.
1950 N. STEMMONS FWY., SUITE 6000
DALLAS, TEXAS 75207
WWW.AECOM.COM
TBPE REG. NO. F-3580


GARDENIA BLVD (30mph)

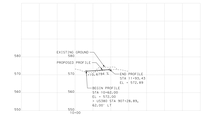


DOGWOOD TRAIL (30mph)

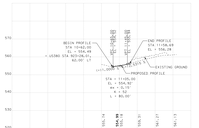


FM1385 (40mph)

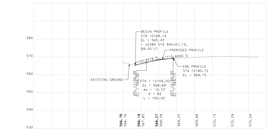


PALOMA CREEK BLVD (40mph)

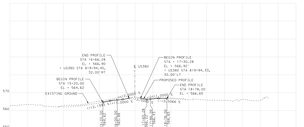


HOLLYHOCK RD (35mph)

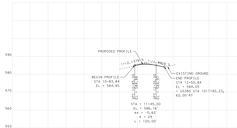


WINDSONG PKWY NB (35 mph)

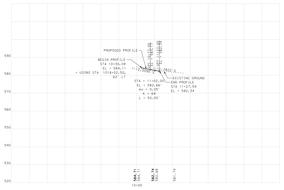


WINDSONG PKWY SB (35mph)

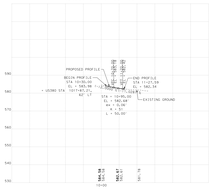

WALMART DR (30mph)

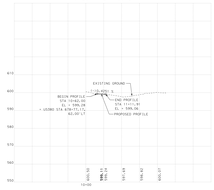

DOE CREEK RD (30mph)

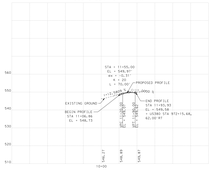

HORZ SCALE: 1"=100'



VERT SCALE: 1"=20'



TEXAS DEPARTMENT OF TRANSPORTATION
DALLAS DISTRICT

JAMES K. SELMAN, P.E., DISTRICT ENGINEER
US 380 DESIGN SCHEMATIC, DENTON COUNTY

CSJ NO. 0135-10-057
FROM LOOP 288 TO US 377

CSJ NO. 0135-10-050
FROM US 377 TO WEST OF CR 26

DESIGN SPEED
US 380 MAINLANES = 45 MPH
US 377 MAINLANES = 50 MPH
RAMPS = 35 MPH
CROSS STREETS = VARIES(SEE PROFILE SHEETS)
U-TURNS = 15 MPH

2020	2040
AVERAGE DAILY TRAFFIC + (OPENING) (2D-TR)	
49750	74850


FUNCTIONAL CLASSIFICATION
URBAN PRINCIPAL ARTERIAL

DESIGN SCHEMATIC

INDEX OF SHEETS:

ROLL 1: PLAN - LOOP 288 TO EAST OF LAKEVIEW BLVD- STA 344+25 TO STA 435+00
ROLL 2: PLAN - EAST OF LAKEVIEW BLVD TO WEST OF ROCKHILL RD - STA 435+00 TO STA 535+00
ROLL 3: PLAN - WEST OF ROCKHILL RD TO EAST OF US377- STA 535+00 TO STA 640+00
ROLL 4: PLAN - EAST OF US377 TO EAST OF FM2931- STA 640+00 TO STA 745+00
ROLL 5: PLAN - EAST OF FM2931 TO NAVO RD- STA 745+00 TO STA 845+00
ROLL 6: PLAN - NAVO RD TO FM1385- STA 845+00 TO STA 945+00
ROLL 7: PLAN - FM1385 TO WEST OF TEEL PKWY- STA 945+00 TO STA1045+00
ROLL 8: PLAN - WEST OF TEEL PKWY TO WEST OF CR26- STA1045+00 TO STA1121+50
ROLL 9: TYPICAL SECTIONS - CROSS STREETS
ROLL 10: TYPICAL SECTIONS - CROSS STREETS
ROLL 11: HORIZONTAL ALIGNMENT DATA - MAIN LANES, RAMPS & CROSS STREETS
ROLL 12: HORIZONTAL ALIGNMENT DATA - MAIN LANES, RAMPS & CROSS STREETS
ROLL 13: PROFILES - MAIN LANES, RAMPS & CROSS STREETS
ROLL 14: PROFILES - MAIN LANES, RAMPS & CROSS STREETS
ROLL 15: PROFILES - CROSS STREETS

PROJECT LENGTH = 14.72 MILES

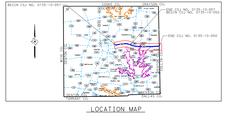

LOCATION MAP
N.T.S.

100% SUBMITTAL

PREPARED BY AECOM
UNDER THE SUPERVISION OF:

RAJESH JANARTHANAN, P.E.
(TX PE NO. 99487)

DATE SUBMITTED
4/21/2017

DATE APPROVED

DATE REVISED

NOT INTENDED FOR CONSTRUCTION, BIDDING, OR PERMIT PURPOSES

ROLL 15 OF 15

Texas Department of Transportation
© 2016 by Texas Department of Transportation, all rights reserved.

AECOM

AECOM TECHNICAL SERVICES, INC.
1950 N. STEMMONS FWY., SUITE 6000
DALLAS, TEXAS 75207
WWW.AECOM.COM
TBPE REG. NO. F-3580